


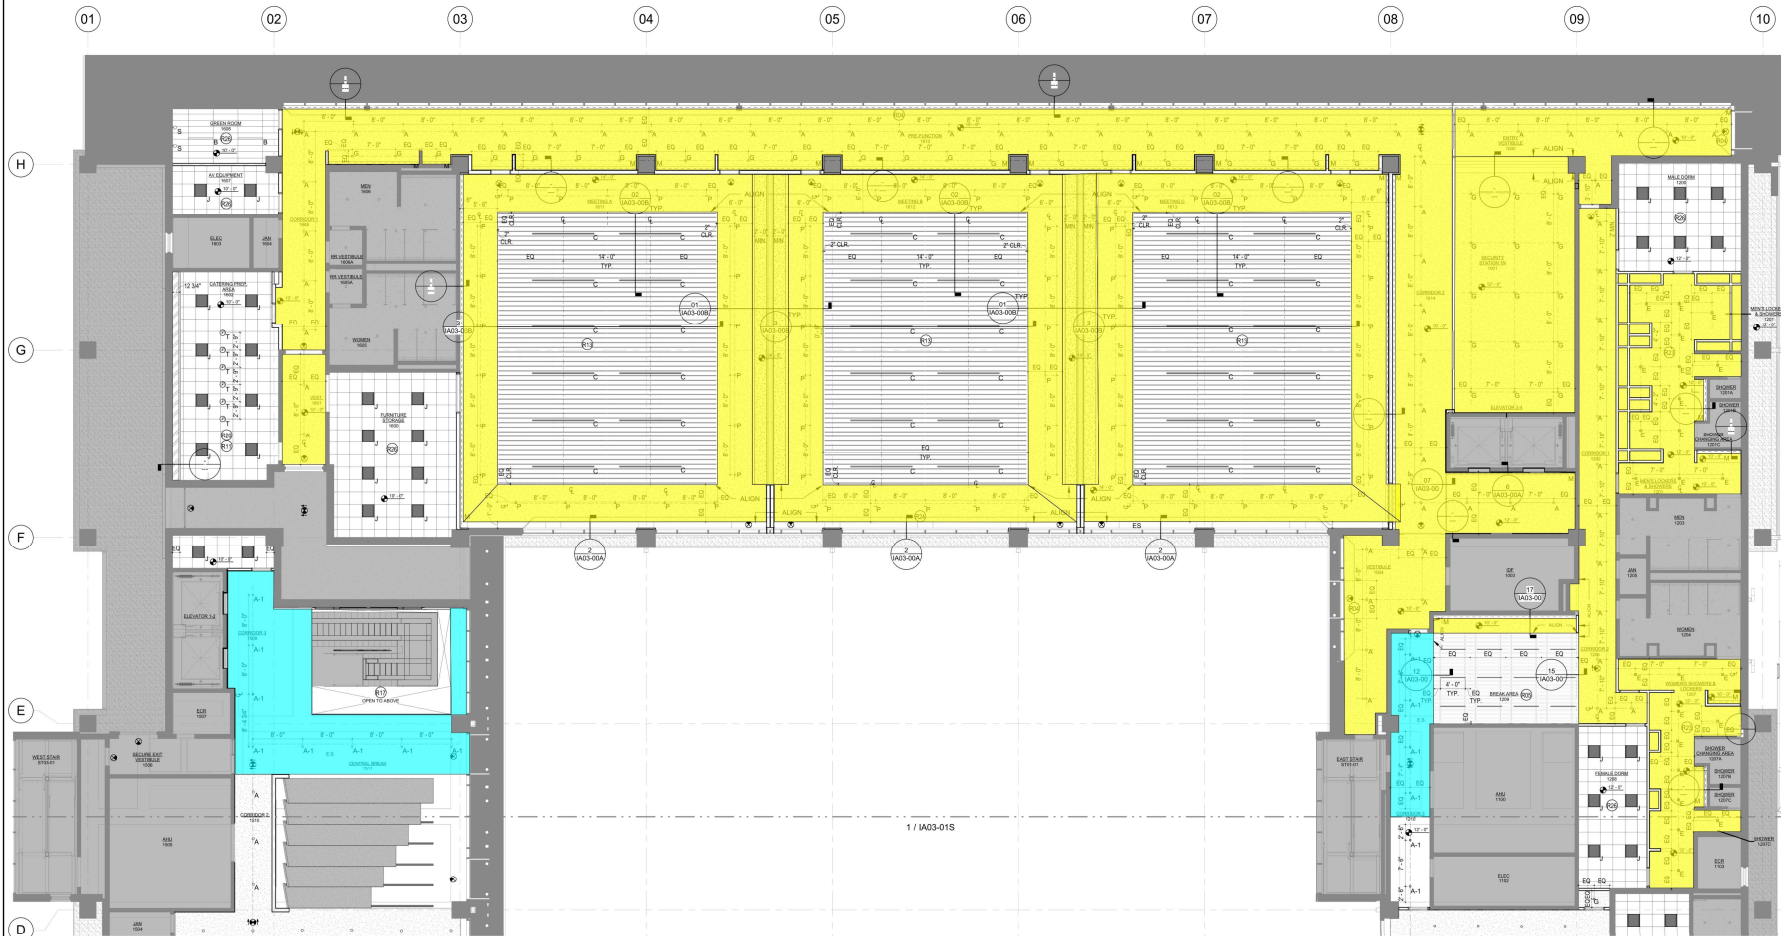

RCP KEYNOTES			
R01	G.C. TO INSTALL FELT CEILING PANEL, PP-1, IN SMALL, MEDIUM, AND LARGE CONFERENCE ROOM AT 10'-3" AFF. TYP. DECORATIVE PENDANT LIGHT FIXTURE D1, D1-04, IS MOUNTED ON THE PP-1 TO BE CENTERED TO THE PP-1. TYP. G.C. TO NOTIFY CORGAN INTERIORS ANY CONFLICT BETWEEN INTERIORS LIGHT FIXTURE AND CEILING MOUNTED EQUIPMENT BEFORE THE INSTALLATION.		
R02	G.C. TO INSTALL RECESSED METAL, WS-1, AT ALL WINDOW CROCKETS FOR INDICATED AREAS WITH KEYNOTE C13 AND C18. REFER TO S11 C21 IA03-00A FOR CONSTRUCTION DETAILS.		
R03	SCIENCE TO BE CENTERED ON PARTITION, MOUNT 7 - 6" AFF TO CENTERLINE		
R04	SCIENCE TO BE CENTERED ON PARTITION, MOUNT 7 - 6" AFF TO CENTERLINE		
R05	FELT BAFFLE, PP-10, WITH LED LIGHT INTEGRATION AT LEVEL 1, POLICE PRECINCT COFFEE BAR AND LEVEL 3 WAITING AREA. G.C. TO SUBMIT LIGHT INTEGRATION LAYOUT FOR APPROVAL, BEFORE INSTALLATION.		
R06	CROSS HATCH PATTERN INDICATES CUSTOM TURF CEILING PANEL, PP-7, G.C. TO REFER TO SHEET IA03-00 FOR CONSTRUCTION DETAILS.		
R07	FELT BAFFLE, PP-10, WITHOUT LED LIGHT INTEGRATION AT LEVEL 3, RECEPTION AREA.		
R08	G.C. TO INSTALL ACOUSTICAL GYPSUM CEILING, GYP-2, REFER TO SHEET IA03-00 FOR DETAILS.		
R09	G.C. TO INSTALL RECESSED METAL, TRIM, MTR-1, AT COFFEE BAR INDICATED ON PLAN. CORGAN INTERIORS WILL PROVIDE CAD FILE OF CURVED METAL TRIM. REFER TO IA03-00 FOR CONSTRUCTION DETAILS.		
R10	LIGHT FIXTURE TO BE INSTALLED CENTERED TO THE FURNITURE BELOW. G.C. TO REFER TO ELEVATION TO FINALIZE LIGHT FIXTURE LOCATION.		
R11	TYPE C FIXTURE TO BE INSTALLED CENTERED TO BAFFLE AS SHOWN. REFER TO SECTION DETAILS FOR LIGHT FIXTURE MOUNTING HEIGHT.		
R12	LEVEL 1 WAITING AREA LIGHT GREY AREA INDICATES CUSTOM FELT PANEL, PP-2, GREEN AREA INDICATES LIGHT FIXTURE TYPE. G.C. TO REFER TO IA03-00 FOR CONSTRUCTION DETAILS.		
R13	LEVEL 1 WAITING AREA LIGHT GREY AREA INDICATES CUSTOM FELT PANEL, PP-2, GREEN AREA INDICATES LIGHT FIXTURE TYPE. G.C. TO REFER TO IA03-00 FOR CONSTRUCTION DETAILS.		
R14	LEVEL 1 WAITING AREA LIGHT GREY AREA INDICATES CUSTOM FELT PANEL, PP-2, GREEN AREA INDICATES LIGHT FIXTURE TYPE. G.C. TO REFER TO IA03-00 FOR CONSTRUCTION DETAILS.		
R15	ENLARGED RCP AND SECTION FOR DETAILS.		
R16	VERTICAL BRANDING ELEMENT FROM LEVEL 1 TO LEVEL 2 BREAK AREA. G.C. TO COORDINATE WITH CORGAN BRANDING TEAM FOR CONSTRUCTION DETAILS.		
R17	MONUMENTAL STAR LIGHTING TBD.		
R18	G.C. TO INSTALL RECESSED METAL, TRIM, MTR-1, AT LEVEL 2 CENTRAL BREAK INDICATED ON PLAN. REFER TO IA03-00 FOR CONSTRUCTION DETAILS.		
R19	G.C. TO INSTALL TYPE A FIXTURE TO BE CENTERED TO THE 1" WIDE FELT PANEL AS SHOWN IN RCPs. REFER TO SHEET IA03-00 FOR TYPE A MOUNTING HEIGHT.		
R20	G.C. TO INSTALL CEILING MOUNTED FELT PANEL, DIVIDER, PP-13.		
R21	LIGHT FIXTURE TO BE INSTALLED CENTERED TO THE RECEPTION DESK BELOW. G.C. TO REFER TO ELEVATION TO FINALIZE LIGHT FIXTURE LOCATION.		
R22	G.C. TO INSTALL GYP-3, REF. FINISH PLANS FOR DETAILS.		
R23	G.C. TO PROVIDE AND INSTALL MECHO MOTORIZED SHADE SYSTEM, WS-2, AT LOCATION INDICATED ON THE PLAN. REFER TO SHEET IA03-00 FOR CONSTRUCTION DETAILS.		
R24	G.C. TO PROVIDE AND INSTALL VERTICAL OPERABLE SHADE, WS-3, AT LOCATION INDICATED ON THE PLAN. REFER TO SHEET IA03-00 FOR SECTION DETAILS.		
R25	G.C. TO CENTER ACT TO ROOM.		
R26	BLADE PATTERN TO BE PAINTED TO PT.6, TYP.		
R27			

C-GVS
CORGAN - GOODE VAN SLYKE
ARCHITECT / INTERIORS
1115 PEACHTREE ST. SE, SUITE 2200
ATLANTA, GA 30339

STRUCTURAL
STYVES CONSULTING, INC.
1115 PEACHTREE ST. SE, SUITE 2200
ATLANTA, GA 30339

CIVIL / TRAFFIC
MICHAEL JAMES INTERNATIONAL
1115 PEACHTREE CENTER AVE NE
ATLANTA, GA 30324

LANDSCAPE
VIVIAN LANDSCAPE
1115 PEACHTREE CENTER AVE NE
ATLANTA, GA 30324

PARKING CONSULTING
VIVIAN LANDSCAPE
1115 PEACHTREE CENTER AVE NE
ATLANTA, GA 30324

MEP / FF
VIVIAN LANDSCAPE
1115 PEACHTREE CENTER AVE NE
ATLANTA, GA 30324

TI / AV / SECURITY
VIVIAN LANDSCAPE
1115 PEACHTREE CENTER AVE NE
ATLANTA, GA 30324

SIEMENS
VIVIAN LANDSCAPE
1115 PEACHTREE CENTER AVE NE
ATLANTA, GA 30324

LEED / PARKSMART
VIVIAN LANDSCAPE
1115 PEACHTREE CENTER AVE NE
ATLANTA, GA 30324

GEOTECHNICAL / SURVEY
VIVIAN LANDSCAPE
1115 PEACHTREE CENTER AVE NE
ATLANTA, GA 30324

CODE / LIFE SAFETY
VIVIAN LANDSCAPE
1115 PEACHTREE CENTER AVE NE
ATLANTA, GA 30324

ELEVATOR
VIVIAN LANDSCAPE
1115 PEACHTREE CENTER AVE NE
ATLANTA, GA 30324

ROOFING / WATERPROOF
VIVIAN LANDSCAPE
1115 PEACHTREE CENTER AVE NE
ATLANTA, GA 30324

ACCESSIBILITY
VIVIAN LANDSCAPE
1115 PEACHTREE CENTER AVE NE
ATLANTA, GA 30324

AVIATION ADMINISTRATION CENTER - AAC INTERIORS
CONTRACT #: FC-9938-B
HATFIELD - JACKSON ATLANTA INTERNATIONAL AIRPORT

OWNER
ATLANTA DEPARTMENT OF AVIATION
1200 SOUTH LOOP ROAD
COLLEGE PARK, GA 30707

This document is incomplete and may not be used for regulatory approval, permit or construction.

CORGAN

KEY PLAN

REVISIONS

DATE	DESCRIPTION
2023.08.11	SCHEMATIC DESIGN
2024.01.03	DESIGN DEVELOPMENT
2024.01.19	CONCEPT ONLY
2024.06.20	CONCEPT ONLY

ISSUES

2023.08.11 SCHEMATIC DESIGN
2024.01.03 DESIGN DEVELOPMENT
2024.01.19 CONCEPT ONLY
2024.06.20 CONCEPT ONLY

WBS NUMBER: TASK ORDER NUMBER
F.22.02.005.7 / 23-02-004

06.20.2024

SHEET TITLE
REFLECTED CEILING PLAN - LEVEL 1 - SEGMENT N

SHEET NO.
IA03-01N


© 2022 C-GVS

PT-1: Paint @ Gypsum Ceiling
Paint @ Exposed Structurer

9608.2 SQ FT
863.8 SQ FT

[illegible]

© 2003 C. G. Hill

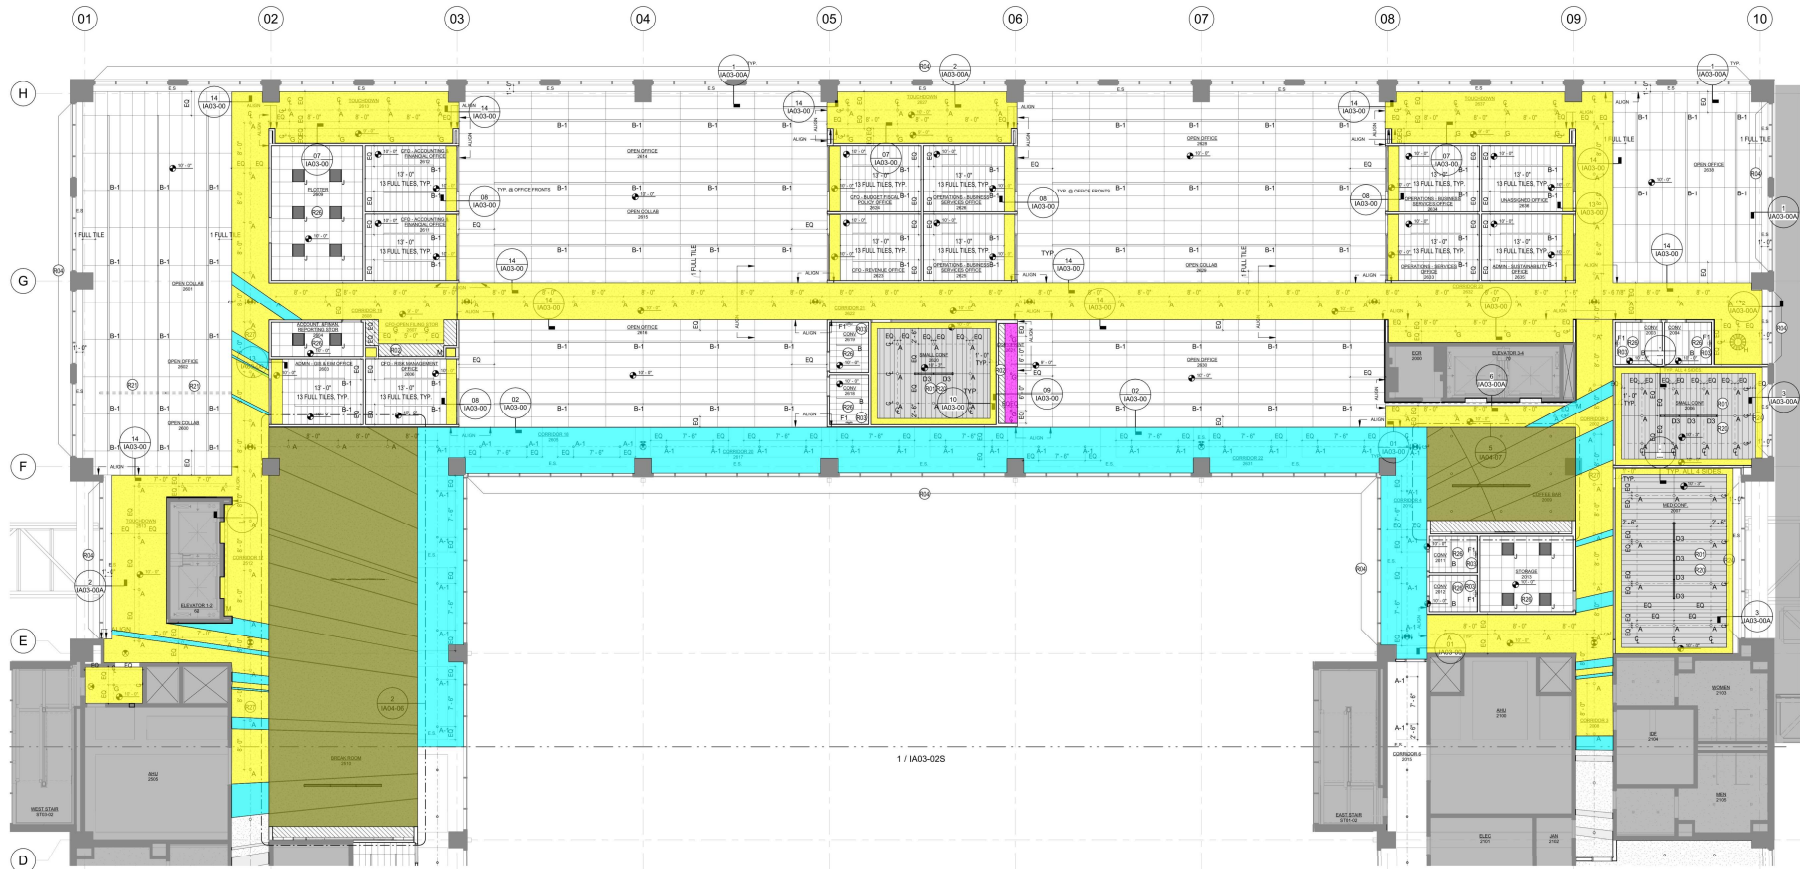[illegible]

CGVS

CORDON - GODE VAN SLYKE

ARCHITECT / INTERIORS
 10000 W. 10TH AVE. SUITE 230
 DENVER, CO 80232

STRUCTURAL
 10000 W. 10TH AVE. SUITE 230
 DENVER, CO 80232

CIVIL / TRAFFIC
 10000 W. 10TH AVE. SUITE 230
 DENVER, CO 80232

LANDSCAPE
 10000 W. 10TH AVE. SUITE 230
 DENVER, CO 80232

PARKING CONSULTING
 10000 W. 10TH AVE. SUITE 230
 DENVER, CO 80232

MEP / VOLUME
 10000 W. 10TH AVE. SUITE 230
 DENVER, CO 80232

IT / SECURITY
 10000 W. 10TH AVE. SUITE 230
 DENVER, CO 80232

LEED PARTNERSHIP
 10000 W. 10TH AVE. SUITE 230
 DENVER, CO 80232

CODE OF LIFE SAFETY
 10000 W. 10TH AVE. SUITE 230
 DENVER, CO 80232

ELEVATOR
 10000 W. 10TH AVE. SUITE 230
 DENVER, CO 80232

ROOF / WATERPROOF
 10000 W. 10TH AVE. SUITE 230
 DENVER, CO 80232

ACCESSIBILITY
 10000 W. 10TH AVE. SUITE 230
 DENVER, CO 80232


ADMINISTRATION
 10000 W. 10TH AVE. SUITE 230
 DENVER, CO 80232

CONTRACT # - FC-9938-B

HARTFIELD - JACKSON AIRPORT

OWNER
CITY OF ATLANTA DEPARTMENT OF AVIATION
1255 SOUTH LOOP ROAD
COLLEGE PARK, GA 30337

CORGAN ■

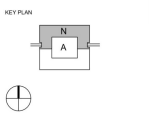

REVISIONS

ISSUES

23.08.11	SCHEMATIC DESIGN
24.01.03	DESIGN DEVELOPMENT
24.01.19	DD PRICING ONLY
24.06.20	CD FOR PRICING

MB8 NUMBER / TASK ORDER NUMBER

F.22.02.005.7 / 23-02-004

06.20.2024


REFLECTED CEILING

**PLAN - LEVEL 2 -
SEGMENT N**


SHEET NO.

IA03-02N

© 2002 C-DAV

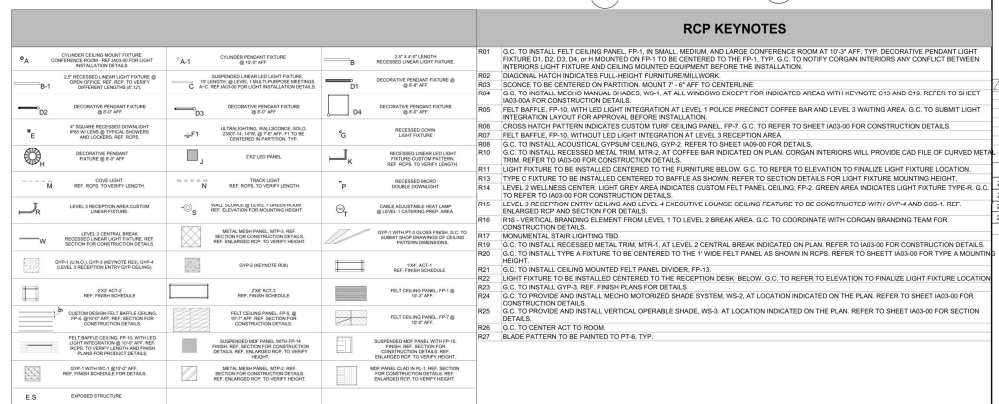

PT-6	247.6 SQ FT
PT-1: Paint @ Gypsum Ceili...	5060.1 SQ FT
PT5: Gypsum Paint	38.4 SQ FT
Paint @ Exposed Structurer	1832.3 SQ FT

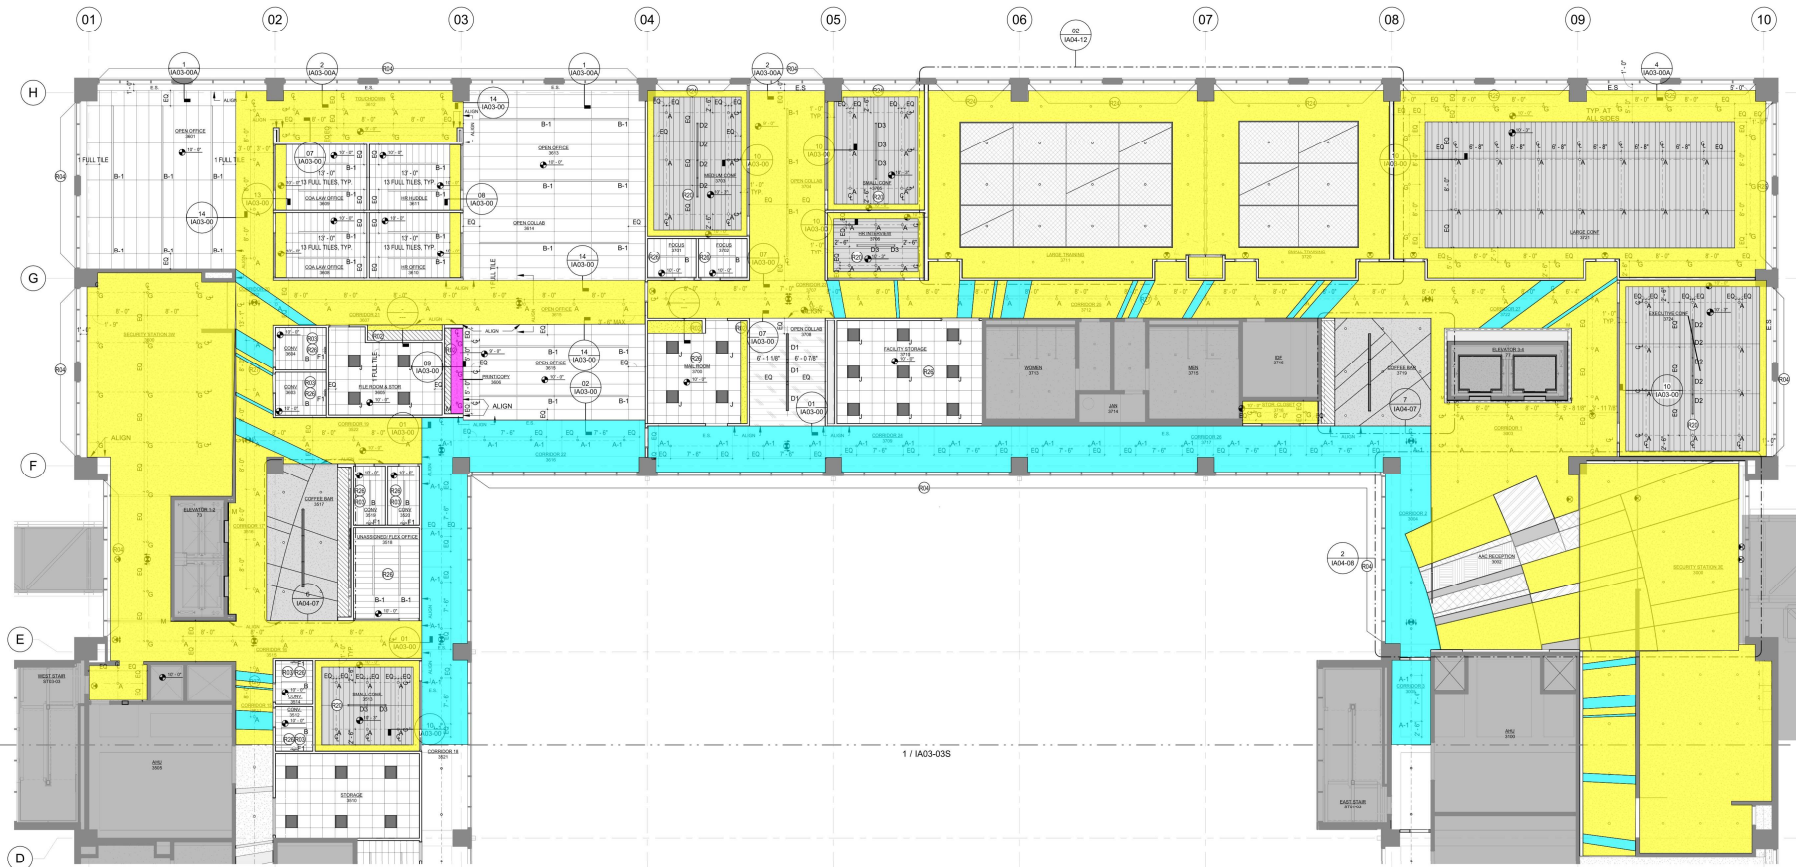[illegible]

C-GVS

CORDIAN - GOODE VAN SLYKE

C-GVS

ARCHITECT / INTERIORS
1115 HUNTER DRIVE, SUITE 200
ATLANTA, GA 30318
ATLANTA, GA 30312

STRUCTURAL
1000 N. ALBANY AVE., SUITE 2070
ATLANTA, GA 30318

CIVIL TRAFFIC
MICHAEL BARNER INTERNATIONAL
1000 N. ALBANY AVE., SUITE 2070
ATLANTA, GA 30318-1292

LANDSCAPE
VIRIDIAN EXTERIORS, INC.
2000 N. ALBANY AVE., SUITE 2070
ATLANTA, GA 30318

PARKING CONSULTING
800 MAIN STREET, SUITE 600
ATLANTA, GA 30302

MEP / FP
VOLT, INC.
4000 N. ALBANY AVE., SUITE 4000
ATLANTA, GA 30318

IT / AV SECURITY
1001 VIRGINIA AVE., SUITE 300
ATLANTA, GA 30304

SIGNAGE
725 PIEDMONT AVENUE, NE
ATLANTA, GA 30308

LEED / PARKSMART
800 ALBANY AVE. NE, SUITE 135
ATLANTA, GA 30312

GEOTECHNICAL / SURVEY
1205 LAWRENCE PARKWAY, SUITE 200
ATLANTA, GA 30341

CODE / LIFE SAFETY
1000 N. ALBANY AVE., SUITE 2070
ATLANTA, GA 30318

ELEVATOR
1000 N. ALBANY AVE., SUITE 2070
ATLANTA, GA 30318

RAISING / WATERPROOF
1000 N. ALBANY AVE., SUITE 2070
ATLANTA, GA 30318

ACCESSION
ADAMS ACCESSIBILITY
17777 N. ALBANY AVE., SUITE 400
DALLAS, TX 75252

**AVIATION ADMINISTRATION
CENTER - AAC INTERIORS**


CONTRACT # - FC-938-B

HARTWELL - ADDRESS ATLANTA

OWNER
1115 HUNTER DRIVE DEPARTMENT OF AVIATION
1250 SOUTH LOOP
COLLEGE PARK, GA 30086

[illegible]

PT-1: Paint @ Gypsum Ceiling	8813.5 SQ FT
PT-6	304.4 SQ FT
PT5: Gypsum Paint	26.2 SQ FT
Paint @ Exposed Structurer	1789.9 SQ FT

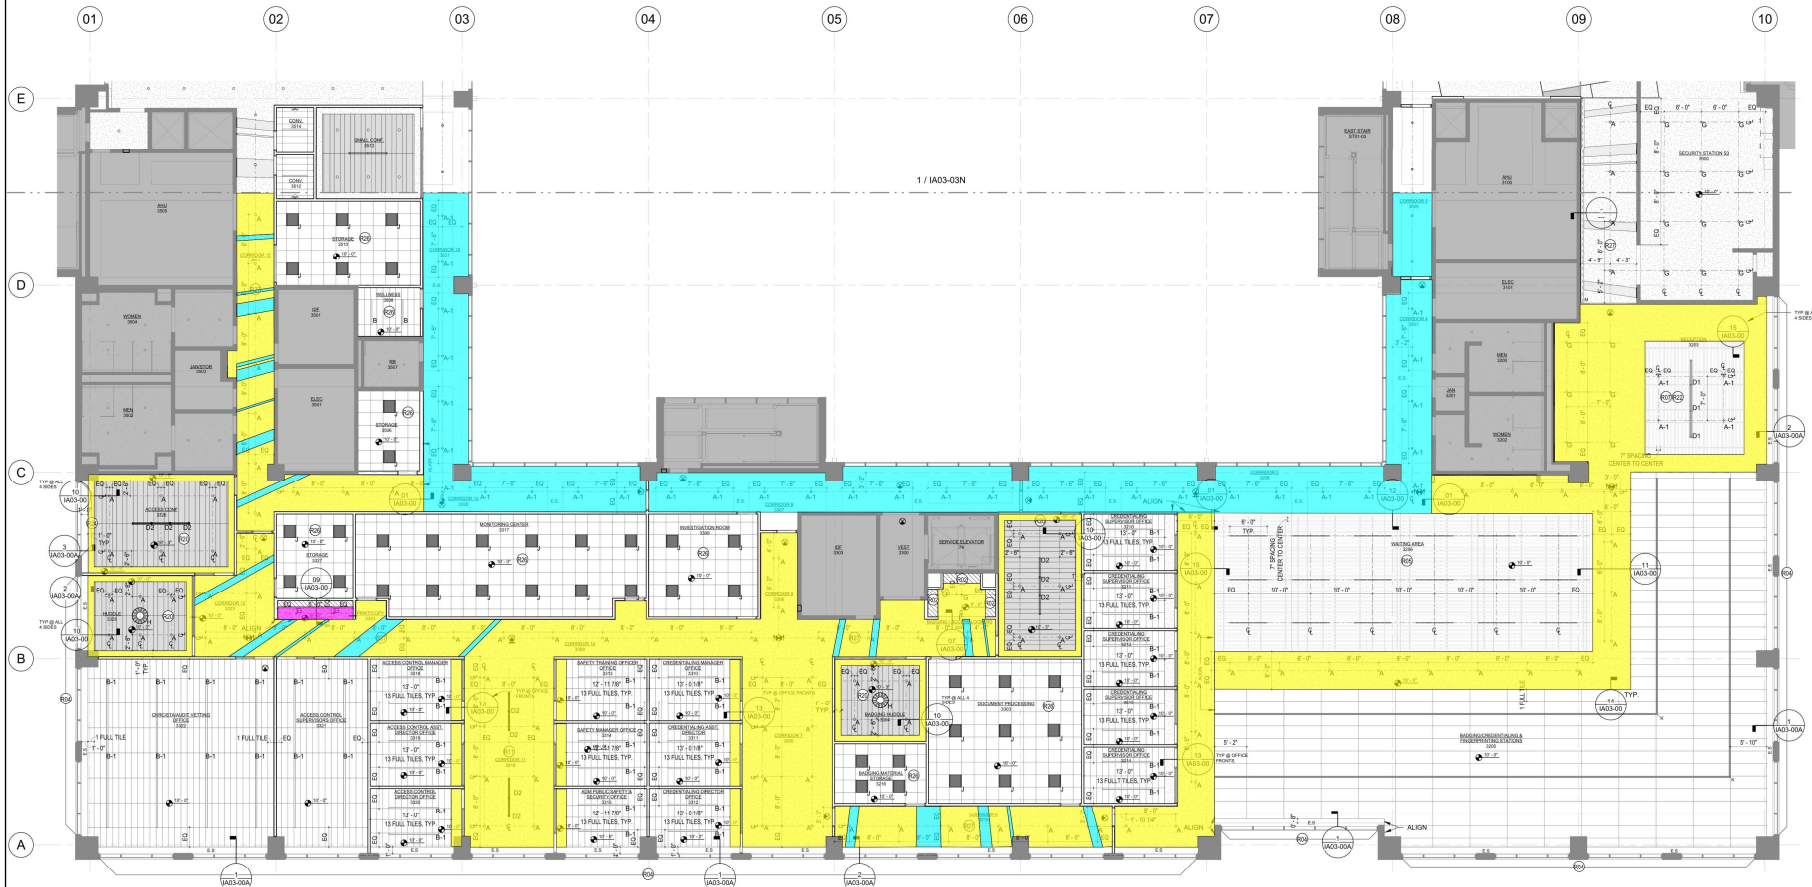

RCP KEYNOTES			
1. CHALKBOARD MOUNT FEATURE. CONFERENCE ROOM. REF. ARCHITECTURAL DETAIL. 1/10-00A.	2. CHALKBOARD MOUNT FEATURE. 12'-0" WIDE. REF. ARCHITECTURAL DETAIL. 1/10-00A.	3. 24" X 24" X 1/2" RECESSED DOWN LIGHT. REF. ARCHITECTURAL DETAIL. 1/10-00A.	4. 24" X 24" X 1/2" RECESSED DOWN LIGHT. REF. ARCHITECTURAL DETAIL. 1/10-00A.
5. 24" X 24" X 1/2" RECESSED DOWN LIGHT. REF. ARCHITECTURAL DETAIL. 1/10-00A.	6. 24" X 24" X 1/2" RECESSED DOWN LIGHT. REF. ARCHITECTURAL DETAIL. 1/10-00A.	7. 24" X 24" X 1/2" RECESSED DOWN LIGHT. REF. ARCHITECTURAL DETAIL. 1/10-00A.	8. 24" X 24" X 1/2" RECESSED DOWN LIGHT. REF. ARCHITECTURAL DETAIL. 1/10-00A.
9. 24" X 24" X 1/2" RECESSED DOWN LIGHT. REF. ARCHITECTURAL DETAIL. 1/10-00A.	10. 24" X 24" X 1/2" RECESSED DOWN LIGHT. REF. ARCHITECTURAL DETAIL. 1/10-00A.	11. 24" X 24" X 1/2" RECESSED DOWN LIGHT. REF. ARCHITECTURAL DETAIL. 1/10-00A.	12. 24" X 24" X 1/2" RECESSED DOWN LIGHT. REF. ARCHITECTURAL DETAIL. 1/10-00A.
97. 24" X 24" X 1/2" RECESSED DOWN LIGHT. REF. ARCHITECTURAL DETAIL. 1/10-00A.	98. 24" X 24" X 1/2" RECESSED DOWN LIGHT. REF. ARCHITECTURAL DETAIL. 1/10-00A.	99. 24" X 24" X 1/2" RECESSED DOWN LIGHT. REF. ARCHITECTURAL DETAIL. 1/10-00A.	100. 24" X 24" X 1/2" RECESSED DOWN LIGHT. REF. ARCHITECTURAL DETAIL. 1/10-00A.

C-GVS
CORGAN - GOODE VAN SLYKE
ARCHITECT / INTERIORS
1115 PEACHTREE ST. SE, SUITE 2200
ATLANTA, GA 30339

STRUCTURAL
STYREX CONSULTING, INC.
1115 PEACHTREE ST. SE, SUITE 2200
ATLANTA, GA 30339

CIVIL / TRAFFIC
MICHAEL BAKER INTERNATIONAL
301 PEACHTREE CENTER AVE NE
ATLANTA, GA 30309

LANDSCAPE
VIVIAN LANDSCAPE, INC.
101 MAIN STREET, SUITE 800
DALLAS, TX 75202

PARKING CONSULTING
VIVIAN PARKING CONSULTING
101 MAIN STREET, SUITE 800
DALLAS, TX 75202

MEP / FF
VIVIAN MECHANICAL, SUITE 4000
ATLANTA, GA 30337

IT / AV SECURITY
VIVIAN IT SECURITY GROUP
101 PEACHTREE AVE, SUITE 300
ATLANTA, GA 30304

SIGNAGE
VIVIAN SIGNAGE
101 PEACHTREE AVE, SUITE 300
ATLANTA, GA 30304

LEED / PARKSMART
VIVIAN LEED / PARKSMART
101 PEACHTREE AVE, SUITE 300
ATLANTA, GA 30304

GEOTECHNICAL / SURVEY
VIVIAN GEOTECHNICAL / SURVEY
101 PEACHTREE AVE, SUITE 300
ATLANTA, GA 30304

CODE / LIFE SAFETY
VIVIAN CODE / LIFE SAFETY
101 PEACHTREE AVE, SUITE 300
ATLANTA, GA 30304

ELEVATOR
VIVIAN ELEVATOR
101 PEACHTREE AVE, SUITE 300
ATLANTA, GA 30304


ROOFING / WATERPROOF
VIVIAN ROOFING / WATERPROOF
101 PEACHTREE AVE, SUITE 300
ATLANTA, GA 30304

ACCESSIBILITY
VIVIAN ACCESSIBILITY
101 PEACHTREE AVE, SUITE 300
ATLANTA, GA 30304

AVIATION ADMINISTRATION CENTER - AAC INTERIORS
CONTRACT #: FC-9938-B
WATSFIELD JACKSON ATLANTA INTERNATIONAL AIRPORT

CORGAN

OWNER
ATLANTA DEPARTMENT OF AVIATION
1301 SOUTH LOOP ROAD
COLLEGE PARK, GA 30907

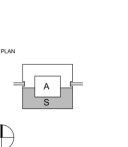

REVISIONS	
1	2023.08.11 SCHEMATIC DESIGN
2	2024.01.03 DESIGN DEVELOPMENT
3	2024.01.18 ID DURING ONLY
4	2024.06.20 ID FOR PRICING

ISSUES

2023.08.11 SCHEMATIC DESIGN
2024.01.03 DESIGN DEVELOPMENT
2024.01.18 ID DURING ONLY
2024.06.20 ID FOR PRICING

WEB NUMBER / TASK ORDER NUMBER
F.22.02.005.7 / 23-02-004

06.20.2024

SHEET TITLE
REFLECTED CEILING PLAN - LEVEL 3 - SEGMENT S

SHEET NO.
IA03-03S


© 2022 C-GVS

PT-6 201.2 SQ FT

PT-1: Paint @ Gypsum Ceiling 4646.5 SQ FT

PT5: Gypsum Paint 24.4 SQ FT

Paint @ Exposed Structure 1762.4 SQ FT

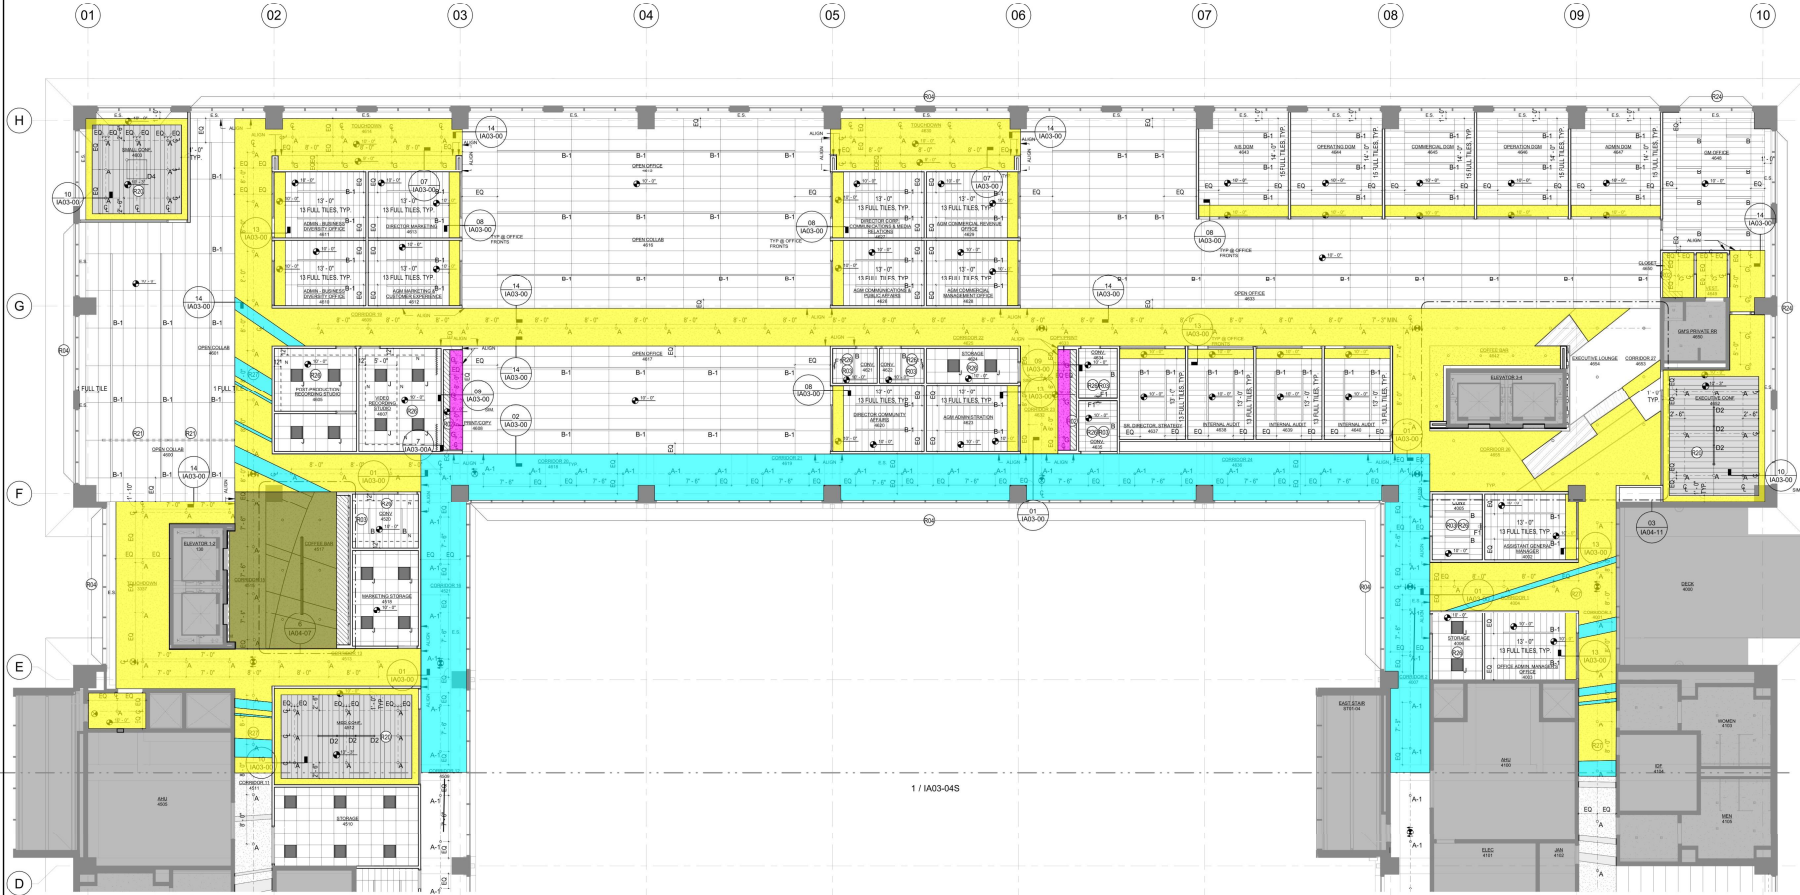

RCP KEYNOTES			
R01	G.C. TO INSTALL FELT CEILING PANEL, PP-1, IN SMALL, MEDIUM, AND LARGE CONFERENCE ROOM AT 10'-3" AFF. TYP. DECORATIVE PENDANT LIGHT FIXTURE D1, D2, D4 OR MOUNTED ON PP-1 TO BE CENTERED TO THE PP-1 TYP. G.C. TO NOTIFY CORGAN INTERIORS ANY CONFLICT BETWEEN INTERIORS LIGHT FIXTURE AND CEILING MOUNTED EQUIPMENT BEFORE THE INSTALLATION.		
R02	G.C. TO INSTALL RECESSED METAL TRIM, MTR-1, AT ALL VENDING CROCKETS FOR INDICATED AREAS WITH KEYNOTE C13 AND C18. REFER TO SHEET IA03-00A FOR CONSTRUCTION DETAILS.		
R03	SCIENCE TO BE CENTERED ON PARTITION, MOUNT-7, 6'-0" AFF TO CENTERLINE.		
R04	IA03-00A FOR CONSTRUCTION DETAILS.		
R05	FELT BAFFLE, PP-10, WITH LED LIGHT INTEGRATION AT LEVEL 1, POLICE PRECINCT COFFEE BAR AND LEVEL 3 WAITING AREA. G.C. TO SUBMIT LIGHT INTEGRATION LAYOUT FOR APPROVAL, BEFORE INSTALLATION.		
R06	CROSS HATCH PATTERN INDICATES CUSTOM TURF CEILING PANEL, PP-7, G.C. TO REFER TO SHEET IA03-00 FOR CONSTRUCTION DETAILS.		
R07	FELT BAFFLE, PP-10, WITHOUT LED LIGHT INTEGRATION AT LEVEL 3, RECEPTION AREA.		
R08	G.C. TO INSTALL ACUSTICAL GYPSUM CEILING, GYP-2, REFER TO SHEET IA03-00 FOR DETAILS.		
R09	G.C. TO INSTALL RECESSED METAL TRIM, MTR-1, AT COFFEE BAR INDICATED ON PLAN. CORGAN INTERIORS WILL PROVIDE CAD FILE OF CURVED METAL TRIM. REFER TO IA03-00 FOR CONSTRUCTION DETAILS.		
R10	LIGHT FIXTURE TO BE INSTALLED CENTERED TO THE FURNITURE BELOW. G.C. TO REFER TO ELEVATION FOR LIGHT FIXTURE LOCATION.		
R11	TYPE C FIXTURE TO BE INSTALLED CENTERED TO BAFFLE AS SHOWN. REFER TO SECTION DETAILS FOR LIGHT FIXTURE MOUNTING HEIGHT.		
R12	LEVEL 1 WELLHEAD LIGHT GREY AREA INDICATES CUSTOM FELT PANEL CEILING, PP-2. GREEN AREA INDICATES LIGHT FIXTURE TYPE-R. G.C. TO REFER TO IA03-00 FOR CONSTRUCTION DETAILS.		
R13	G.C. TO INSTALL RECESSED METAL TRIM, MTR-1, AT COFFEE BAR INDICATED ON PLAN. CORGAN INTERIORS WILL PROVIDE CAD FILE OF CURVED METAL TRIM. REFER TO IA03-00 FOR CONSTRUCTION DETAILS.		
R14	LEVEL 1 RECEPTION CEILING AND LEVEL 4 COFFEE BAR INDICATED AREAS TO BE SUBSTITUTED WITH PP-2 AND GYP-2 AND GYP-1, REF. ENLARGED RCP AND SECTION FOR DETAILS.		
R15	PP-1, RECEPTION CEILING FROM LEVEL 1 TO LEVEL 2 BREAK AREA. G.C. TO COORDINATE WITH CORGAN BRANDING TEAM FOR CONSTRUCTION DETAILS.		
R16	MONUMENTAL STAR LIGHTING TRIM.		
R17	G.C. TO INSTALL RECESSED METAL TRIM, MTR-1, AT LEVEL 2 CENTRAL BREAK INDICATED ON PLAN. REFER TO IA03-00 FOR CONSTRUCTION DETAILS.		
R18	G.C. TO INSTALL TYPE A FIXTURE TO BE CENTERED TO THE 1' WIDE FELT PANEL AS SHOWN IN ROPS. REFER TO SHEET IA03-00 FOR TYPE A MOUNTING HEIGHT.		
R19	G.C. TO INSTALL CEILING MOUNTED FELT PANEL, DIVER, PP-3.		
R20	LIGHT FIXTURE TO BE INSTALLED CENTERED TO THE RECEPTION DESK BELOW. G.C. TO REFER TO ELEVATION TO FINALIZE LIGHT FIXTURE LOCATION.		
R21	G.C. TO INSTALL GYP-3, REF. FINISH PLANS FOR DETAILS.		
R22	G.C. TO PROVIDE AND INSTALL VERTICAL OPERABLE SHADE, WS-2, AT LOCATION INDICATED ON THE PLAN. REFER TO SHEET IA03-00 FOR CONSTRUCTION DETAILS.		
R23	G.C. TO PROVIDE AND INSTALL VERTICAL OPERABLE SHADE, WS-3, AT LOCATION INDICATED ON THE PLAN. REFER TO SHEET IA03-00 FOR CONSTRUCTION DETAILS.		
R24	G.C. TO CENTER ACT TO ROOM.		
R25	BLADE PATTERN TO BE PAINTED TO PT-6, TYP.		
R26			
R27			



CORGAN - GOODE VAN SLYKE
ARCHITECT / INTERIORS
1715 PEACHTREE ST. NE, SUITE 2200
ATLANTA, GA 30309
404.525.1111



STRUCTURAL
STRUCTURAL CONSULTING, INC.
1175 PEACHTREE ST. NE, SUITE 2200
ATLANTA, GA 30309
404.525.1111



CIVIL / TRAFFIC
MICHAEL BAKER INTERNATIONAL
300 PEACHTREE CENTER AVE. NE
ATLANTA, GA 30309
404.525.1111



LANDSCAPE
LANDSCAPE DESIGN, INC.
1000 W. WYOMING AVE. SUITE 300
ATLANTA, GA 30309
404.525.1111



PARKING CONSULTING
PARKING CONSULTING, INC.
1000 W. WYOMING AVE. SUITE 300
ATLANTA, GA 30309
404.525.1111



MEP / FF
MEP / FF CONSULTING, INC.
1000 W. WYOMING AVE. SUITE 300
ATLANTA, GA 30309
404.525.1111



AV / SECURITY
AV / SECURITY CONSULTING, INC.
1000 W. WYOMING AVE. SUITE 300
ATLANTA, GA 30309
404.525.1111



SIGNAGE
SIGNAGE DESIGN, INC.
1000 W. WYOMING AVE. SUITE 300
ATLANTA, GA 30309
404.525.1111



LEED / PARKSMART
LEED / PARKSMART CONSULTING, INC.
1000 W. WYOMING AVE. SUITE 300
ATLANTA, GA 30309
404.525.1111



GEOLOGICAL / SURVEY
GEOLOGICAL / SURVEY CONSULTING, INC.
1000 W. WYOMING AVE. SUITE 300
ATLANTA, GA 30309
404.525.1111



CODE / LIFE SAFETY
CODE / LIFE SAFETY CONSULTING, INC.
1000 W. WYOMING AVE. SUITE 300
ATLANTA, GA 30309
404.525.1111



ELEVATOR
ELEVATOR CONSULTING, INC.
1000 W. WYOMING AVE. SUITE 300
ATLANTA, GA 30309
404.525.1111



ROOFING / WATERPROOF
ROOFING / WATERPROOF CONSULTING, INC.
1000 W. WYOMING AVE. SUITE 300
ATLANTA, GA 30309
404.525.1111



ACCESSIBILITY
ACCESSIBILITY CONSULTING, INC.
1000 W. WYOMING AVE. SUITE 300
ATLANTA, GA 30309
404.525.1111

AVIATION ADMINISTRATION CENTER - AAC INTERIORS
CONTRACT # FC-9938-B
HATFIELD - JACKSON ATLANTA INTERNATIONAL AIRPORT

OWNER
ATLANTA DEPARTMENT OF AVIATION
1200 SOUTH LOUISIANA AVENUE
ATLANTA, GA 30309

CORGAN

KEY PLAN



REVISIONS

NO.	DATE	DESCRIPTION
1	2023.08.11	SCHEMATIC DESIGN
2	2024.01.03	DESIGN DEVELOPMENT
3	2024.01.18	CD PENDING ONLY
4	2024.06.20	CD FOR PRICING

ISSUES

NO.	DATE	DESCRIPTION
1	2023.08.11	SCHEMATIC DESIGN
2	2024.01.03	DESIGN DEVELOPMENT
3	2024.01.18	CD PENDING ONLY
4	2024.06.20	CD FOR PRICING

WEB NUMBER / TASK ORDER NUMBER
F.22.02.005.7 / 23-02-004


06.20.2024

SHEET TITLE
REFLECTED CEILING PLAN - LEVEL 4 - SEGMENT N

SHEET NO.
IA03-04N

© 2022 C-GVS

- PT-6 166.2 SQ FT
- PT-1: Paint @ Gypsum Ceiling 4671.9 SQ FT
- PT5: Gypsum Paint 65.2 SQ FT
- Gyp 3 429.8 SQ FT
- Paint @ Exposed Structurer 1777.1 SQ FT

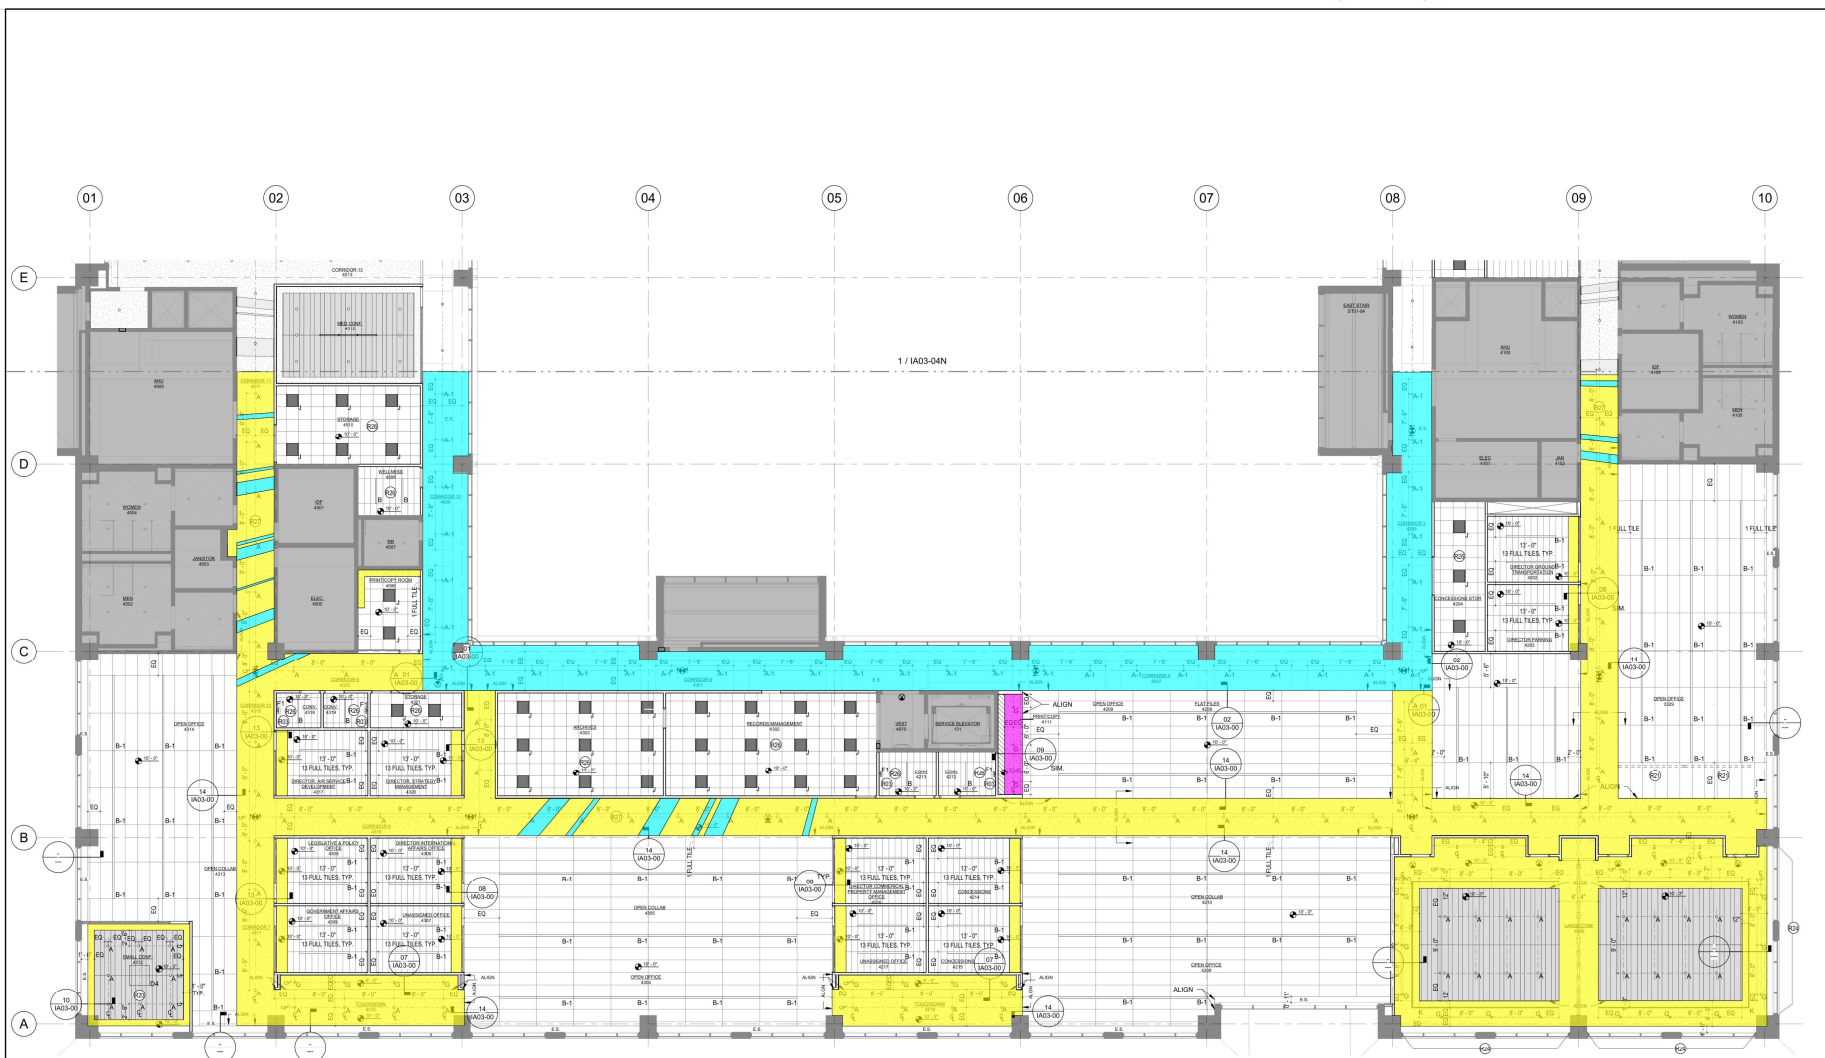[illegible]

O-GVS

CORIAN - GOODE VAN SLYKE

OVS

JACKSON INTERIORS
 2400 N. W. 10TH AVE.
 408 JOHN WELLS COBBLE AVE NE
 ATLANTA, GA 30309

STRUCTURAL
 2400 N. W. 10TH AVE.
 1175 REAGAN BLVD NE, SUITE 2000
 ATLANTA, GA 30309

MB

CLIMATE TRAFFIC
 2400 N. W. 10TH AVE.
 305 PAVILION CENTER AVE NE
 ATLANTA, GA 30309

LANDSCAPE
 2400 N. W. 10TH AVE.
 1000 N. W. 10TH AVE. SUITE 300
 ATLANTA, GA 30309

MARKING CONSULTING
 2400 N. W. 10TH AVE.
 901 MAIN STREET, SUITE 400
 DALLAS, TX 75202

MEP / FP
 2400 N. W. 10TH AVE.
 4500 BIRD ROAD, SUITE 4000
 DALLAS, TX 75244

IT / AV / SECURITY
 2400 N. W. 10TH AVE.
 1000 VIRGINIA AVE, SUITE 300
 HUNTSVILLE, AL 35894

WAVE

SIGNAGE
 2400 N. W. 10TH AVE.
 322 FIDELITY AVENUE, AVE. NE
 ATLANTA, GA 30309

LEED / PARKMARKET
 2400 N. W. 10TH AVE.
 400 ALUMINUM AVE, SUITE 105
 ATLANTA, GA 30309

GEOTECHNICAL / SURVEY
 2400 N. W. 10TH AVE.
 1000 ALABAMA PARKWAY, SUITE 300
 ATLANTA, GA 30309

CODE / LIFE SAFETY
 2400 N. W. 10TH AVE.
 3000 HEDGECOCK RD NE #150
 ATLANTA, GA 30329

ELEVATOR
 2400 N. W. 10TH AVE.
 2000 W. PARKWAY, SUITE 218
 ATLANTA, GA 30309

WVE

ROOFING / WATERPROOF
 2400 N. W. 10TH AVE.
 8000 14TH AVE, HUNTSVILLE, AL 35894

ACCESSIBILITY
 2400 N. W. 10TH AVE.
 10000 CRYSTAL DR, KENNESAW, GA 30144

VIATION ADMINISTRATION
CENTER FOR INTERIORS
CONTRACT # FC-9938-B
 HUNTSVILLE - JACKSON ATLANTA
 HUNTSVILLE - JACKSON ATLANTA

OWNER
CITY OF ATLANTA DEPARTMENT OF AVIATION
1255 SOUTH LOOP ROAD
COLLEGE PARK, GA 30337

CORGAN ■

KEY PLAN



REVISIONS

[illegible]

2023.08.11	SCHEMATIC DESIGN
2024.01.03	DESIGN DEVELOPMENT
2024.01.19	DD PRICING ONLY
2024.06.20	CD FOR PRICING

WB8 NUMBER / TASK ORDER NUMBER
5.00.00.005.7 / 00.00.004

F.22.02.005.7 / 23-02-004
DATE
22.02.2024

06.20.2024

SHEET TITLE:

DATA ENTRY - DATA 1

**REFLECTED CEILING
PLAN - LEVEL 4 -**


SEGMENT S

SHEET NO.


LA03_04S

© 2002 C-DAVE


PT-6	152.3 SQ FT
PT5: Gypsum Paint	46.0 SQ FT
PT-1: Paint @ Gypsum Ceiling	4433.5 SQ FT
Paint @ Exposed Structurer	1745.6 SQ FT

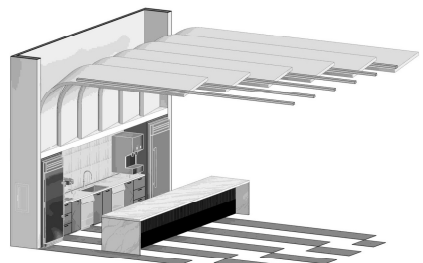


9 LEVEL 1 - MAIN BREAK - CUSTOM CURVED GYP BLADE CEILING

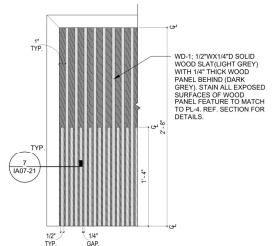


8 ENLARGED ELEVATION - WD-1 PANEL
1 1/2" = 1'-0"

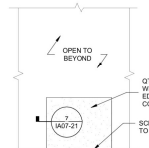


7 LEVEL 1 - MAIN BREAK - KITCHEN ISLAND SIDE
3/8" = 1'-0"

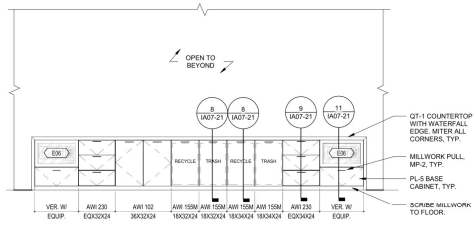


5 LEVEL 1 - MAIN BREAK - KITCHEN ISLAND BACK
3/8" = 1'-0"

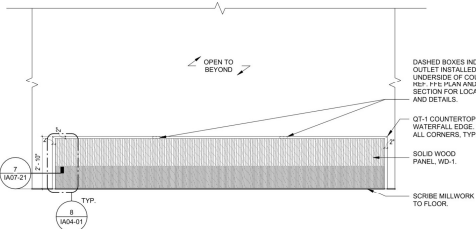


4 LEVEL 1 - MAIN BREAK - KITCHEN ISLAND FRONT
3/8" = 1'-0"

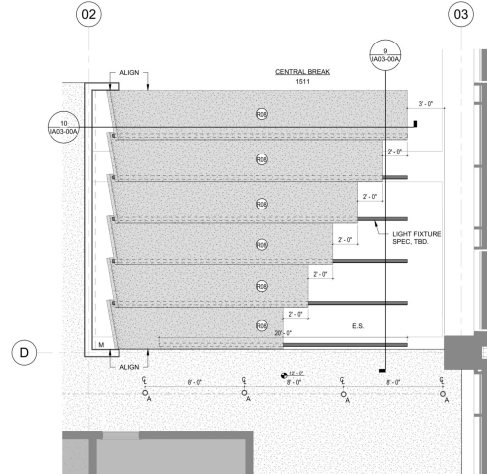

2 ENLARGED RCP - LEVEL 1 - MAIN BREAK
1/4" = 1'-0"

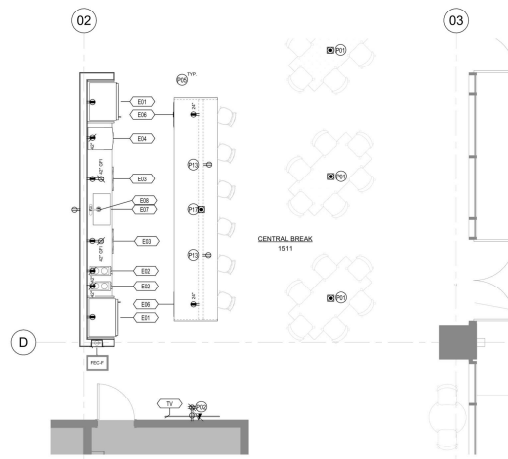

3 ENLARGED FFE PLAN - LEVEL 1 - MAIN BREAK
1/4" = 1'-0"

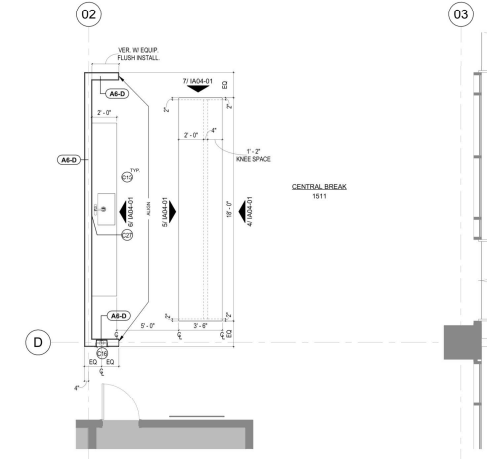

1 ENLARGED FLOOR PLAN - LEVEL 1 - MAIN BREAK
1/4" = 1'-0"

Gyp 3 149.2 SQ FT
PT-1: Paint @... 28.5 SQ FT

C-GVS
CORGAN - GOODE VAN SLYKE
ARCHITECT / INTERIORS
1115 PEACHTREE ST NE, SUITE 2200
ATLANTA, GA 30301
404.525.1234

STRUCTURAL
STRUCON CONSULTING, INC.
1115 PEACHTREE ST NE, SUITE 2200
ATLANTA, GA 30301
404.525.1234

CIVIL / TRAFFIC
STRUCON CONSULTING, INC.
1115 PEACHTREE ST NE, SUITE 2200
ATLANTA, GA 30301
404.525.1234

LANDSCAPE
STRUCON CONSULTING, INC.
1115 PEACHTREE ST NE, SUITE 2200
ATLANTA, GA 30301
404.525.1234

PARKING CONSULTING
STRUCON CONSULTING, INC.
1115 PEACHTREE ST NE, SUITE 2200
ATLANTA, GA 30301
404.525.1234

MEP / FF
STRUCON CONSULTING, INC.
1115 PEACHTREE ST NE, SUITE 2200
ATLANTA, GA 30301
404.525.1234

IT / AV / SECURITY
STRUCON CONSULTING, INC.
1115 PEACHTREE ST NE, SUITE 2200
ATLANTA, GA 30301
404.525.1234

SIGNAGE
STRUCON CONSULTING, INC.
1115 PEACHTREE ST NE, SUITE 2200
ATLANTA, GA 30301
404.525.1234

LEED / PARKSMART
STRUCON CONSULTING, INC.
1115 PEACHTREE ST NE, SUITE 2200
ATLANTA, GA 30301
404.525.1234

GEOTECHNICAL / SURVEY
STRUCON CONSULTING, INC.
1115 PEACHTREE ST NE, SUITE 2200
ATLANTA, GA 30301
404.525.1234

CODE / LIFE SAFETY
STRUCON CONSULTING, INC.
1115 PEACHTREE ST NE, SUITE 2200
ATLANTA, GA 30301
404.525.1234

ELEVATOR
STRUCON CONSULTING, INC.
1115 PEACHTREE ST NE, SUITE 2200
ATLANTA, GA 30301
404.525.1234

ROOFING / WATERPROOF
STRUCON CONSULTING, INC.
1115 PEACHTREE ST NE, SUITE 2200
ATLANTA, GA 30301
404.525.1234

ACCESSIBILITY
STRUCON CONSULTING, INC.
1115 PEACHTREE ST NE, SUITE 2200
ATLANTA, GA 30301
404.525.1234

**AVIATION ADMINISTRATION
CENTER - AAC INTERIORS**
CONTRACT #: FC-9938-B
HATFIELD - JACKSON ATLANTA
INTERNATIONAL AIRPORT

OWNER
ATLANTA DEPARTMENT OF AVIATION
1205 SOUTH LOOP ROAD
COLLEGE PARK, GA 30707

REVISIONS

ISSUES

2023.08.11 SCHEMATIC DESIGN
2024.01.03 DESIGN DEVELOPMENT
2024.01.18 DD PRICING ONLY
2024.06.20 DD FOR PRICING


WEB NUMBER / TASK ORDER NUMBER
F.22.02.005.7 / 23-02-004

DATE
06.20.2024


SHEET TITLE
ENLARGED PLANS &
ELEVATIONS - LEVEL 1
CENTRAL BREAK

SHEET NO.
IA04-01


© 2022 C-GVS

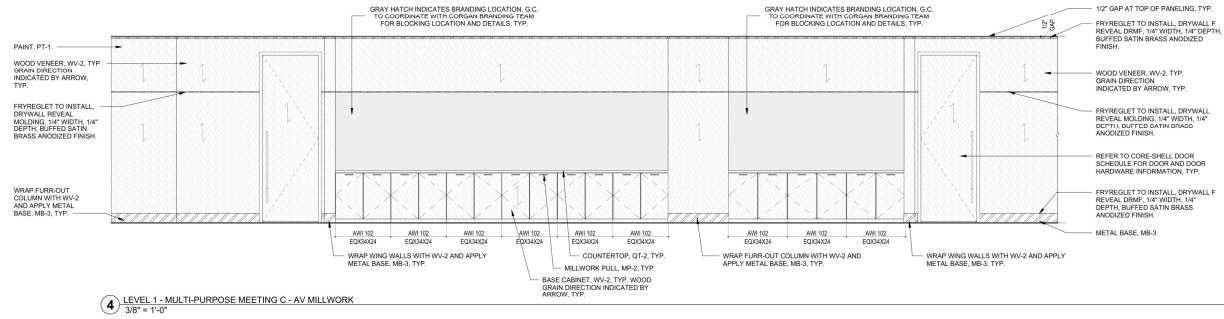


4 LEVEL 1 - MULTI-PURPOSE MEETING C - AV MILLWORK
3/8" = 1'-0"

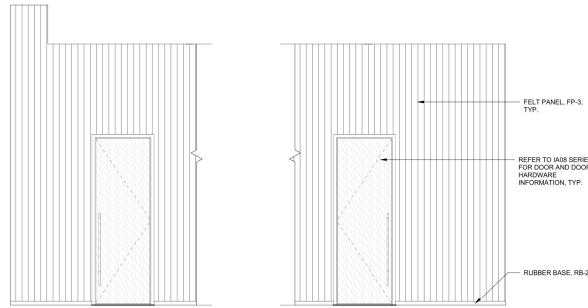


7 LEVEL 1 - MULTI-PURPOSE MEETING ROOM C - NORTH WALL
3/8" = 1'-0"

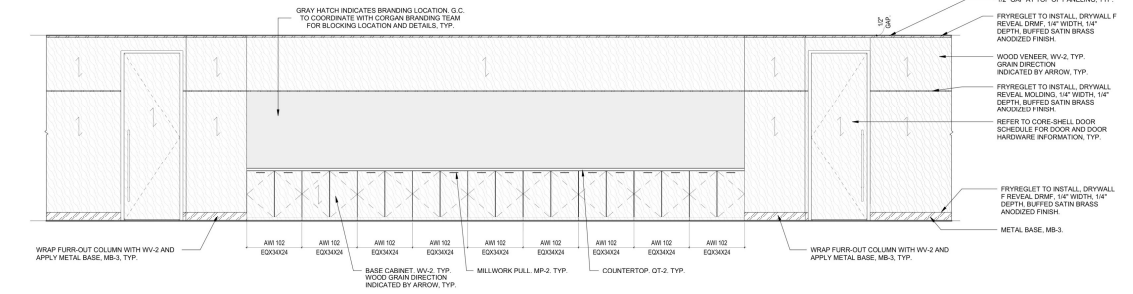


3 LEVEL 1 - MULTI-PURPOSE MEETING B - AV MILLWORK
3/8" = 1'-0"

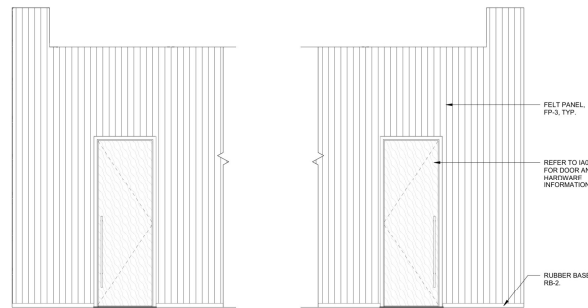


6 LEVEL 1 - MULTI-PURPOSE MEETING ROOM B - NORTH WALL
3/8" = 1'-0"

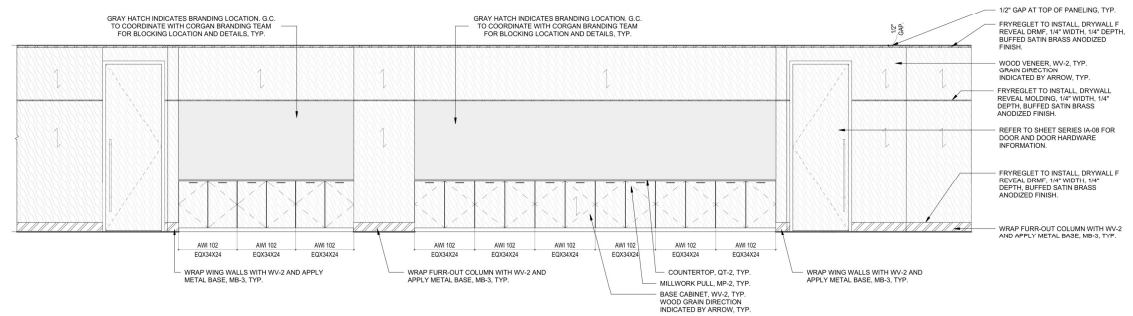

2 LEVEL 1 - MULTI-PURPOSE MEETING A - MILLWORK
3/8" = 1'-0"

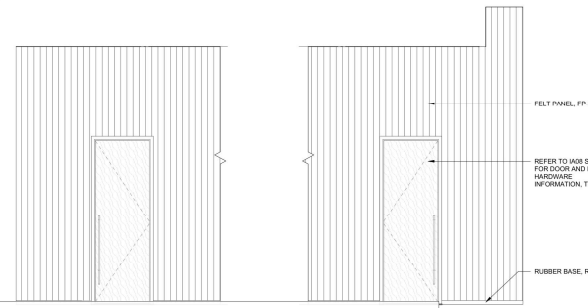

1 LEVEL 1 - MULTI-PURPOSE MEETING ROOM - OPERABLE PARTITION, OP-1
3/8" = 1'-0"

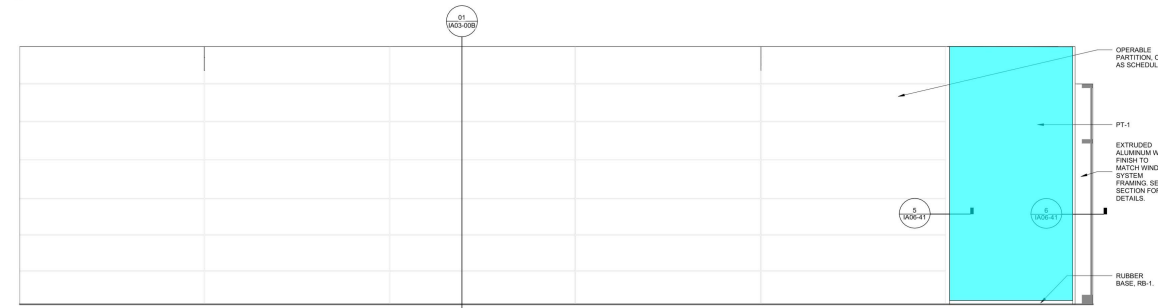

1 LEVEL 1 - MULTI-PURPOSE MEETING ROOM - OPERABLE PARTITION, OP-1
3/8" = 1'-0"



CORGAN - GOODE VAN SLYKE

ARCHITECT / INTERIORS
1115 PEACHTREE ST. NE, SUITE 2200
ATLANTA, GA 30309
404.525.1111

STRUCTURAL
1115 PEACHTREE ST. NE, SUITE 2200
ATLANTA, GA 30309
404.525.1111

CIVIL / TRAFFIC
1115 PEACHTREE ST. NE, SUITE 2200
ATLANTA, GA 30309
404.525.1111

LANDSCAPE
1115 PEACHTREE ST. NE, SUITE 2200
ATLANTA, GA 30309
404.525.1111

PARKING CONSULTING
1115 PEACHTREE ST. NE, SUITE 2200
ATLANTA, GA 30309
404.525.1111

MEP / FF
1115 PEACHTREE ST. NE, SUITE 2200
ATLANTA, GA 30309
404.525.1111

IT / AV SECURITY
1115 PEACHTREE ST. NE, SUITE 2200
ATLANTA, GA 30309
404.525.1111

SIEMENS
1115 PEACHTREE ST. NE, SUITE 2200
ATLANTA, GA 30309
404.525.1111

LEED / PARKSMART
1115 PEACHTREE ST. NE, SUITE 2200
ATLANTA, GA 30309
404.525.1111

GEOTECHNICAL / SURVEY
1115 PEACHTREE ST. NE, SUITE 2200
ATLANTA, GA 30309
404.525.1111

CODE / LIFE SAFETY
1115 PEACHTREE ST. NE, SUITE 2200
ATLANTA, GA 30309
404.525.1111

ELEVATOR
1115 PEACHTREE ST. NE, SUITE 2200
ATLANTA, GA 30309
404.525.1111

ROOFING / WATERPROOF
1115 PEACHTREE ST. NE, SUITE 2200
ATLANTA, GA 30309
404.525.1111

ACCESSIBILITY
1115 PEACHTREE ST. NE, SUITE 2200
ATLANTA, GA 30309
404.525.1111

AVIATION ADMINISTRATION
CENTER - AAC INTERIORS
CONTRACT # C-9938-B

HARTSFIELD-JACKSON ATLANTA
INTERNATIONAL AIRPORT

OWNER
1115 PEACHTREE ST. NE, SUITE 2200
ATLANTA, GA 30309
404.525.1111

1115 PEACHTREE ST. NE, SUITE 2200
ATLANTA, GA 30309
404.525.1111

1115 PEACHTREE ST. NE, SUITE 2200
ATLANTA, GA 30309
404.525.1111

1115 PEACHTREE ST. NE, SUITE 2200
ATLANTA, GA 30309
404.525.1111

1115 PEACHTREE ST. NE, SUITE 2200
ATLANTA, GA 30309
404.525.1111

1115 PEACHTREE ST. NE, SUITE 2200
ATLANTA, GA 30309
404.525.1111

1115 PEACHTREE ST. NE, SUITE 2200
ATLANTA, GA 30309
404.525.1111

1115 PEACHTREE ST. NE, SUITE 2200
ATLANTA, GA 30309
404.525.1111

1115 PEACHTREE ST. NE, SUITE 2200
ATLANTA, GA 30309
404.525.1111

1115 PEACHTREE ST. NE, SUITE 2200
ATLANTA, GA 30309
404.525.1111

1115 PEACHTREE ST. NE, SUITE 2200
ATLANTA, GA 30309
404.525.1111

1115 PEACHTREE ST. NE, SUITE 2200
ATLANTA, GA 30309
404.525.1111

1115 PEACHTREE ST. NE, SUITE 2200
ATLANTA, GA 30309
404.525.1111

1115 PEACHTREE ST. NE, SUITE 2200
ATLANTA, GA 30309
404.525.1111

1115 PEACHTREE ST. NE, SUITE 2200
ATLANTA, GA 30309
404.525.1111

1115 PEACHTREE ST. NE, SUITE 2200
ATLANTA, GA 30309
1115 PEACHTREE ST. NE, SUITE 2200
ATLANTA, GA 30309
404.525.1111

PT-1: Paint @ Wall 91.3 SQ FT







PROJECT NAME: HARTSFIELD-JACKSON ATLANTA INTERNATIONAL AIRPORT












 
 


659.7 SQ FT
172.8 SQ FT
66.8 SQ FT

 

© 2022 C. GVS

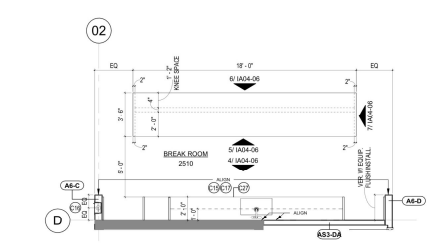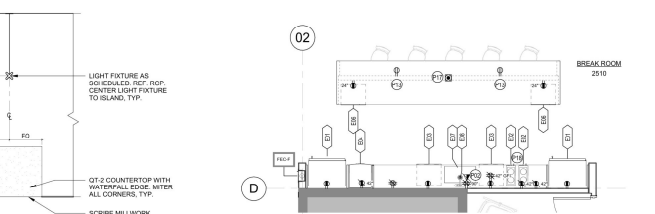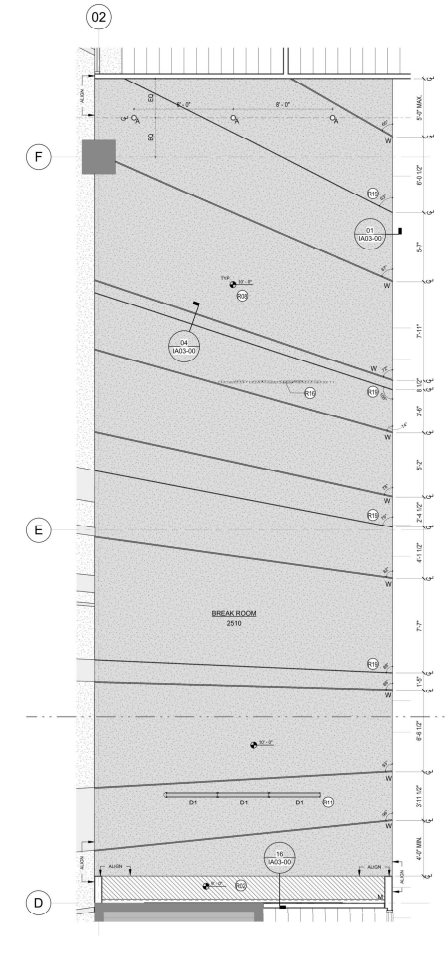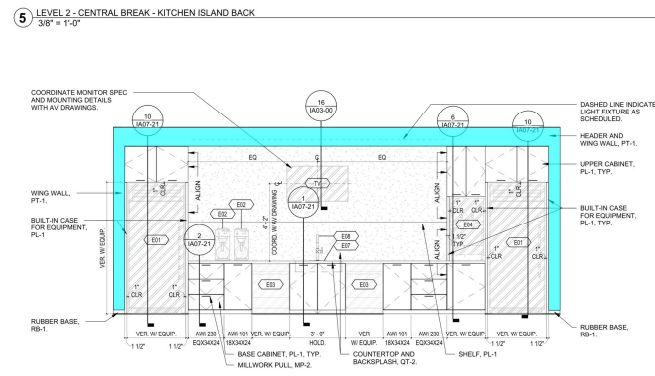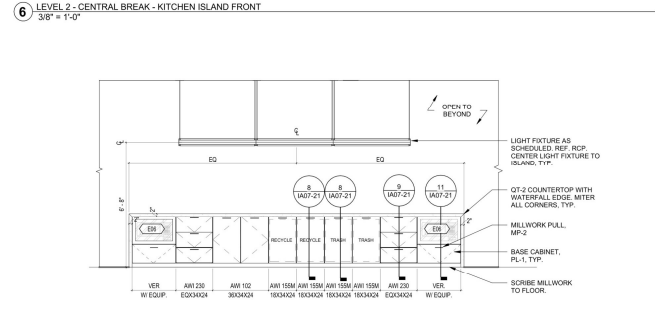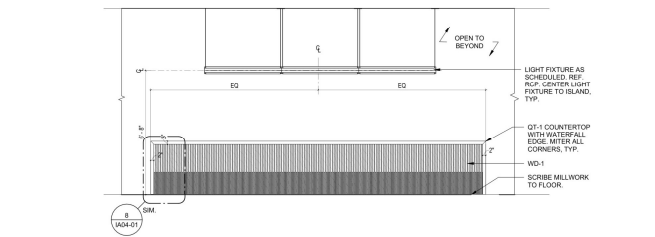

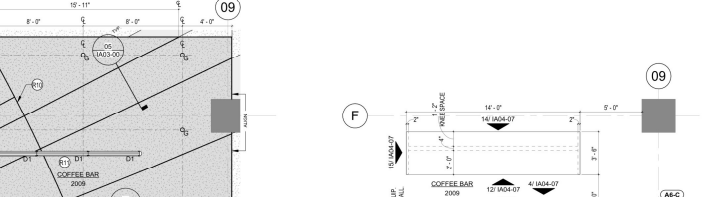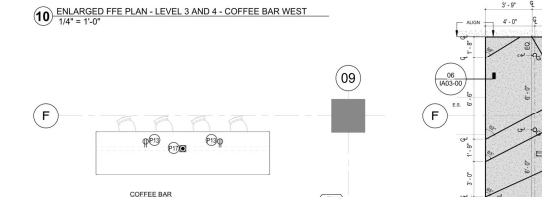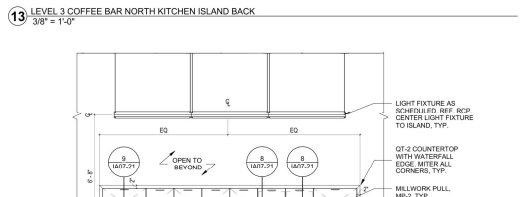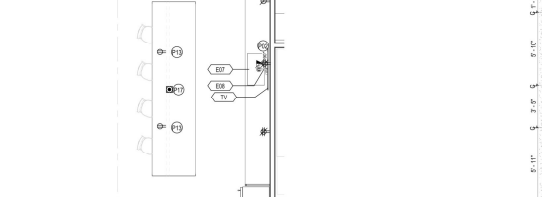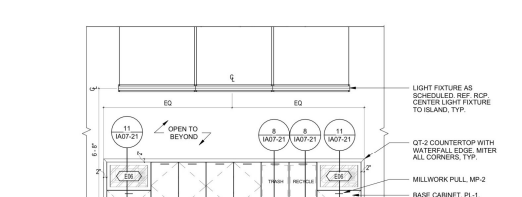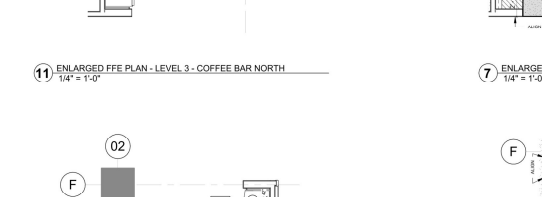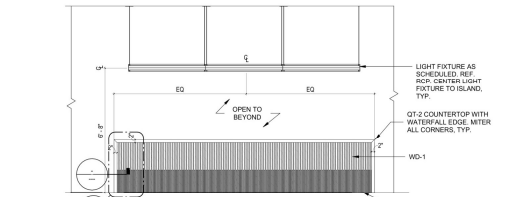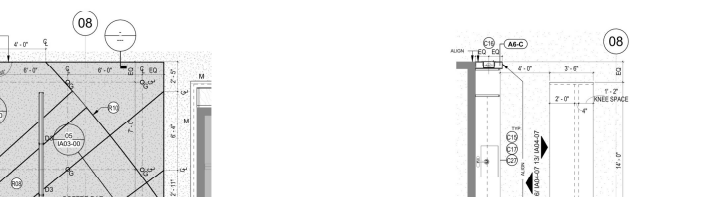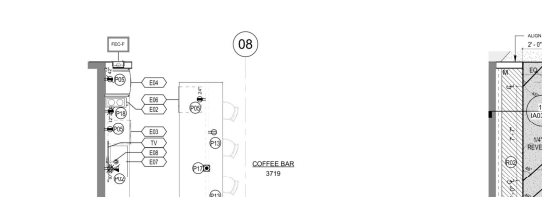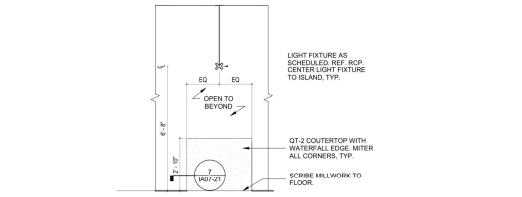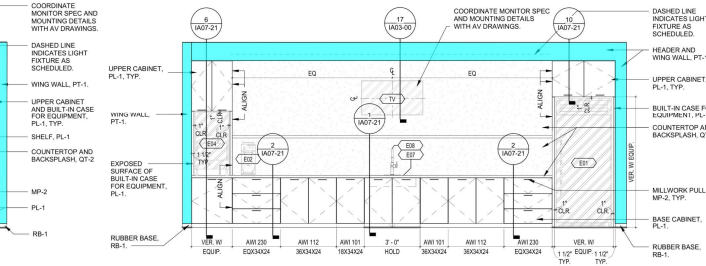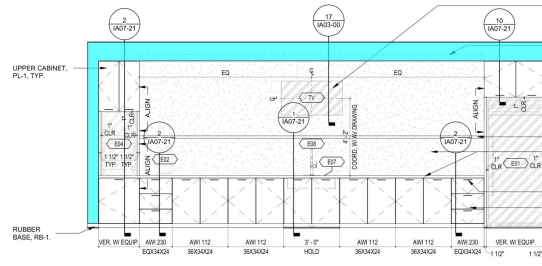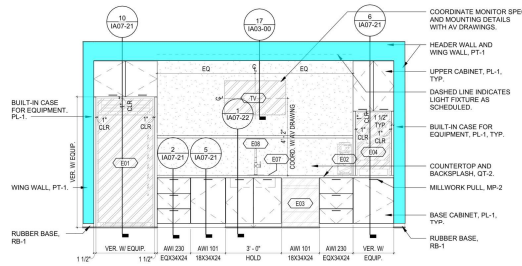

C-GVS
CORGAN - GOODE VAN SLYKE
ARCHITECT / INTERIORS
1115 PEACHTREE STREET, SUITE 2000
ATLANTA, GA 30307
404.525.1000
www.corganslyke.com

STRUCTURAL
INTERIORS CONSULTING, INC.
1115 PEACHTREE STREET, SUITE 2000
ATLANTA, GA 30307
404.525.1000
www.corganslyke.com

CIVIL / TRAFFIC
INTERIORS CONSULTING, INC.
1115 PEACHTREE STREET, SUITE 2000
ATLANTA, GA 30307
404.525.1000
www.corganslyke.com

LANDSCAPE
INTERIORS CONSULTING, INC.
1115 PEACHTREE STREET, SUITE 2000
ATLANTA, GA 30307
404.525.1000
www.corganslyke.com

PARKING CONSULTING
INTERIORS CONSULTING, INC.
1115 PEACHTREE STREET, SUITE 2000
ATLANTA, GA 30307
404.525.1000
www.corganslyke.com

MEP / FF
INTERIORS CONSULTING, INC.
1115 PEACHTREE STREET, SUITE 2000
ATLANTA, GA 30307
404.525.1000
www.corganslyke.com

IT / AV SECURITY
INTERIORS CONSULTING, INC.
1115 PEACHTREE STREET, SUITE 2000
ATLANTA, GA 30307
404.525.1000
www.corganslyke.com

GEOTECHNICAL / SURVEY
INTERIORS CONSULTING, INC.
1115 PEACHTREE STREET, SUITE 2000
ATLANTA, GA 30307
404.525.1000
www.corganslyke.com

CODE / LIFE SAFETY
INTERIORS CONSULTING, INC.
1115 PEACHTREE STREET, SUITE 2000
ATLANTA, GA 30307
404.525.1000
www.corganslyke.com

ELEVATOR
INTERIORS CONSULTING, INC.
1115 PEACHTREE STREET, SUITE 2000
ATLANTA, GA 30307
404.525.1000
www.corganslyke.com

ROOFING / WATERPROOF
INTERIORS CONSULTING, INC.
1115 PEACHTREE STREET, SUITE 2000
ATLANTA, GA 30307
404.525.1000
www.corganslyke.com

ACCESSIBILITY
INTERIORS CONSULTING, INC.
1115 PEACHTREE STREET, SUITE 2000
ATLANTA, GA 30307
404.525.1000
www.corganslyke.com

AVIATION ADMINISTRATION CENTER - AAC INTERIORS
CONTRACT #: FC-9938-B
HATFIELD - JACKSON ATLANTA INTERNATIONAL AIRPORT

OWNER
1115 PEACHTREE STREET, SUITE 2000
ATLANTA, GA 30307

CORGAN

REVISIONS

NO.	DATE	DESCRIPTION
1	2023.08.11	SCHEMATIC DESIGN
2	2024.01.03	DESIGN DEVELOPMENT
3	2024.01.19	CD PHASE ONLY
4	2024.06.20	CD FOR PRICING

ISSUES

2023.08.11 SCHEMATIC DESIGN
2024.01.03 DESIGN DEVELOPMENT
2024.01.19 CD PHASE ONLY
2024.06.20 CD FOR PRICING

WEB NUMBER / TASK ORDER NUMBER
F.22.02.005.7 / 23-02-004


DATE
06.20.2024

SHEET TITLE
ENLARGED PLANS & ELEVATIONS - LEVEL 2 AND 3 - COFFEE BARS


SHEET NO.
IA04-07

© 2022 C-GVS


PT-1: Paint @ Wall **95.5 SQ FT**

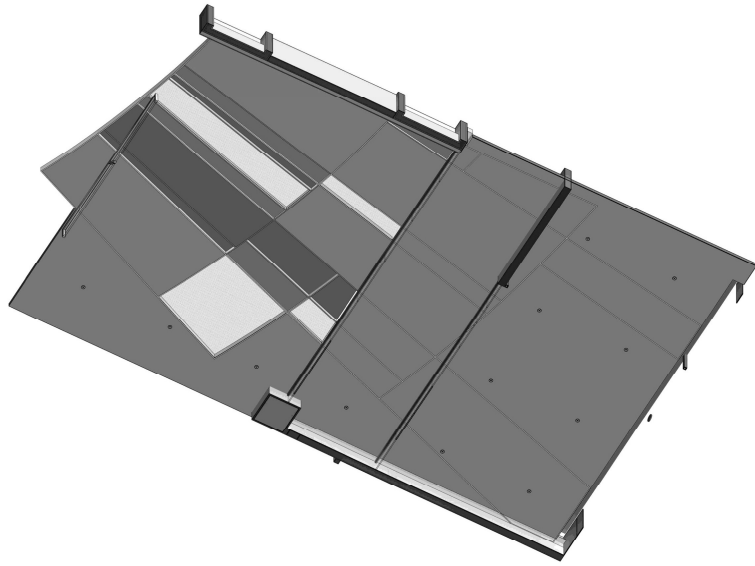


4 AXON VIEW - LEVEL 3 RECEPTION ENTRY CEILING

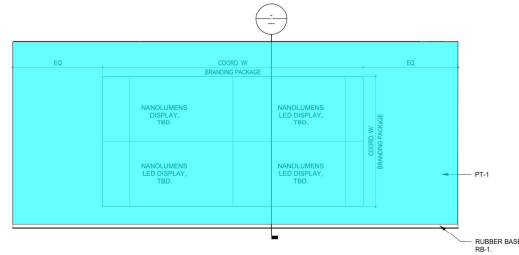

3 LEVEL 3 - RECEPTION ENTRY - LED BRANDING DISPLAY WALL
3/8" = 1'-0"

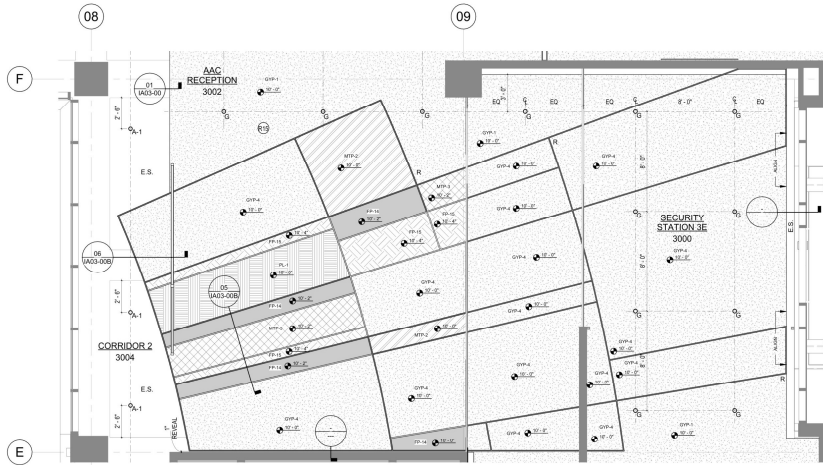

2 ENLARGED RCP - LEVEL 3 - RECEPTION ENTRY
1/4" = 1'-0"

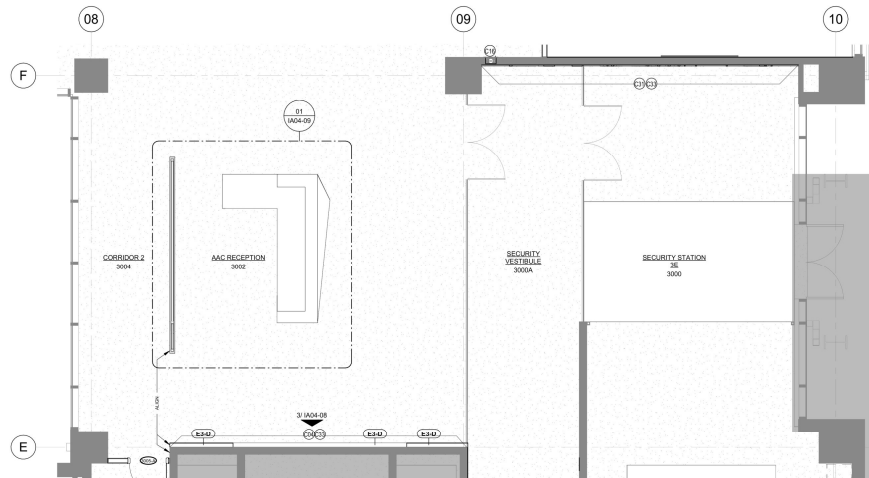

1 ENLARGED FLOOR PLAN - LEVEL 3 - RECEPTION ENTRY
1/4" = 1'-0"

PT-1: Paint @ W... 233.8 SQ FT



CORGAN - GOODE VAN SLYKE

ARCHITECT / INTERIORS
1115 PEACHTREE ST NE # 300
ATLANTA, GA 30309
404.526.1111

STRUCTURAL
1115 PEACHTREE ST NE, SUITE 200
ATLANTA, GA 30309
404.526.1111

CIVIL / TRAFFIC
1115 PEACHTREE ST NE, SUITE 200
ATLANTA, GA 30309
404.526.1111

LANDSCAPE
1115 PEACHTREE ST NE, SUITE 200
ATLANTA, GA 30309
404.526.1111

PARKING CONSULTING
1115 PEACHTREE ST NE, SUITE 200
ATLANTA, GA 30309
404.526.1111

MEP / FF
1115 PEACHTREE ST NE, SUITE 200
ATLANTA, GA 30309
404.526.1111

IT / AV / SECURITY
1115 PEACHTREE ST NE, SUITE 200
ATLANTA, GA 30309
404.526.1111

SIGNAGE
1115 PEACHTREE ST NE, SUITE 200
ATLANTA, GA 30309
404.526.1111

LEED / PARKSMART
1115 PEACHTREE ST NE, SUITE 200
ATLANTA, GA 30309
404.526.1111

GEOTECHNICAL / SURVEY
1115 PEACHTREE ST NE, SUITE 200
ATLANTA, GA 30309
404.526.1111

CODE / LIFE SAFETY
1115 PEACHTREE ST NE, SUITE 200
ATLANTA, GA 30309
404.526.1111

ELEVATOR
1115 PEACHTREE ST NE, SUITE 200
ATLANTA, GA 30309
404.526.1111

ROOFING / WATERPROOF
1115 PEACHTREE ST NE, SUITE 200
ATLANTA, GA 30309
404.526.1111

ACCESSIBILITY
1115 PEACHTREE ST NE, SUITE 200
ATLANTA, GA 30309
404.526.1111

AVIATION ADMINISTRATION
CENTER - AAC INTERIORS
CONTRACT #: FC-9938-B

WATSFIELD - JACKSON ATLANTA
INTERNATIONAL AIRPORT

OWNER
CITY OF ATLANTA DEPARTMENT OF AVIATION
1205 SOUTH LOOP ROAD
COLLEGE PARK, GA 30607

REVISIONS

ISSUES


2023.08.11 SCHEMATIC DESIGN
2024.01.03 DESIGN DEVELOPMENT
2024.01.19 DD PRICING ONLY
2024.06.20 DD FOR PRICING

WBS NUMBER / TASK ORDER NUMBER
F.22.02.005.7 / 23.02-004


SHEET TITLE
ENLARGED PLANS &
ELEVATIONS - LEVEL 3 -
RECEPTION ENTRY

SHEET NO.
IA04-08


© 2022 C-GVS

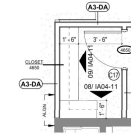


04 ENLARGED FLOOR PLAN - LEVEL 4 GM OFFICE CLOSET
1/4" = 1'-0"

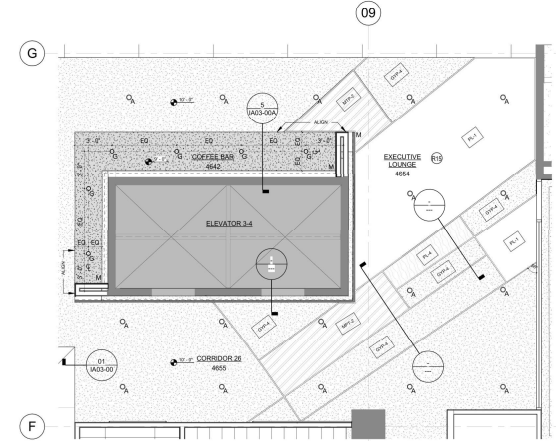


03 ENLARGED RCP - LEVEL 4 - EXECUTIVE SUITE
1/4" = 1'-0"

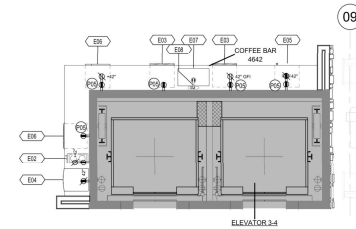


02 ENLARGED FFE PLAN - LEVEL 4 - EXECUTIVE SUITE - COFFEE BAR
1/4" = 1'-0"

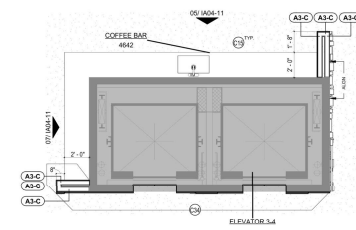


01 ENLARGED FLOOR PLAN - LEVEL 4 - EXECUTIVE SUITE - COFFEE BAR
1/4" = 1'-0"

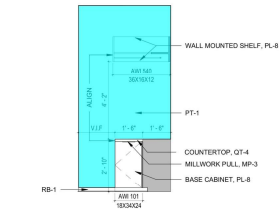


08 LEVEL 4 - GM OFFICE CLOSET WALL SOUTH
3/8" = 1'-0"

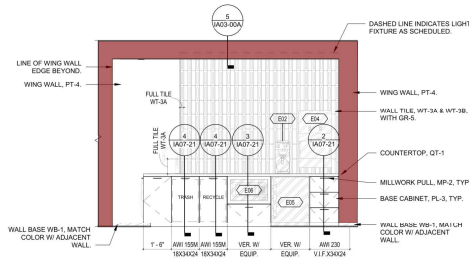


07 LEVEL 4 - EXECUTIVE COFFEE BAR - WALL WEST
3/8" = 1'-0"

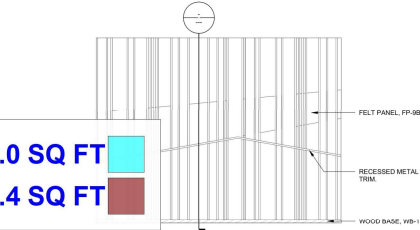

06 LEVEL 4 - EXECUTIVE SUITE - LOUNGE ACCENT WALL
3/8" = 1'-0"

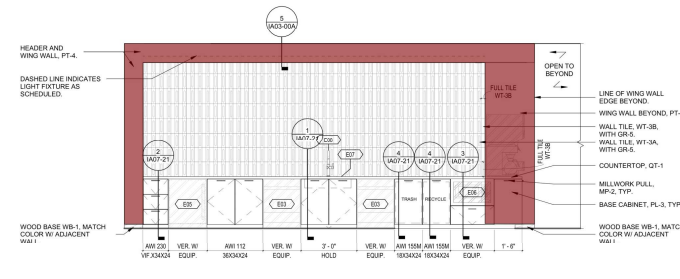



05 LEVEL 4 - EXECUTIVE SUITE - COFFEE BAR - NORTH
3/8" = 1'-0"

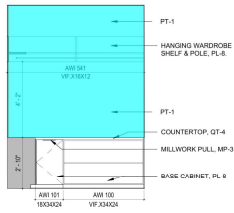



09 LEVEL 4 - GM OFFICE CLOSET - WALL WEST
3/8" = 1'-0"

PT-1: Paint @ Wall
PT-4: Paint @ Wall

93.0 SQ FT
83.4 SQ FT

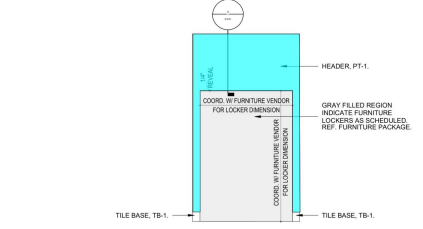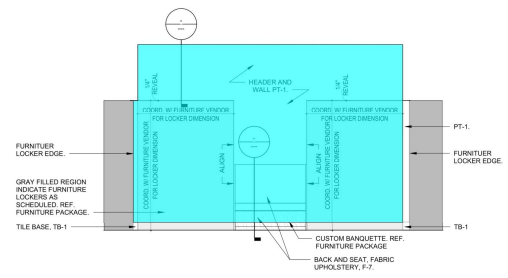

2 LEVEL 2 - WELLNESS CENTER LOCKERS - WEST WALL
3/8" = 1'-0"

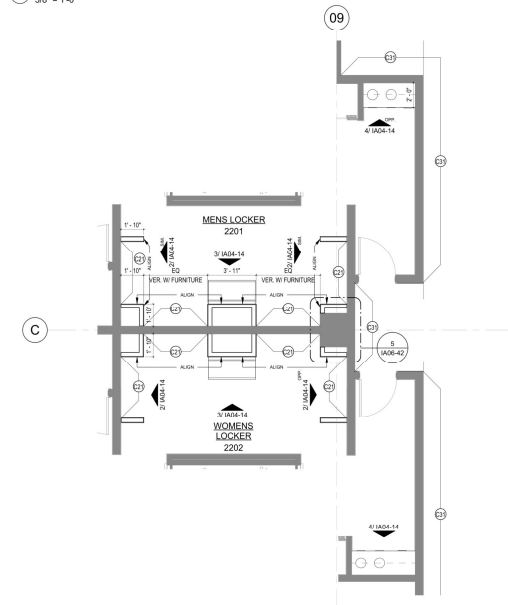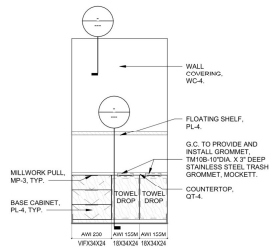


1 ENLARGED FLOOR PLAN - LEVEL 2 - MENS AND WOMENS LOCKERS
1/4" = 1'-0"


PT-1: Paint @ Wall

159.3 SQ FT


LEVEL 2 - WELLNESS CENTER LOCKERS - TOWEL DROP OFF MILLWORK

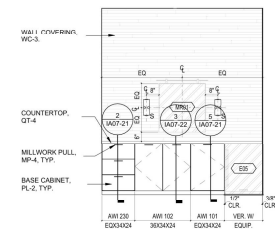


11 LEVEL 1 - GREEN ROOM - MILLWORK
3/8" = 1'-0"

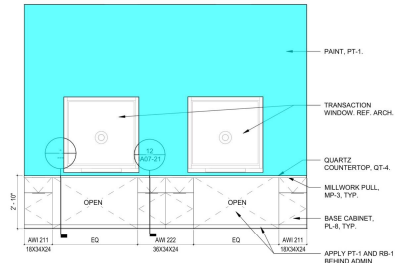

5 LEVEL 1 - POLICE PRECINCT - ADMIN STAFF DESK
3/8" = 1'-0"

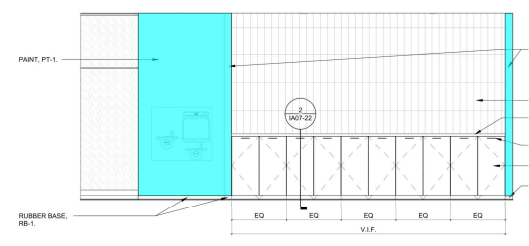


10 LEVEL 1 - PRE-FUNCTION CORRIDOR MILLWORK
3/8" = 1'-0"

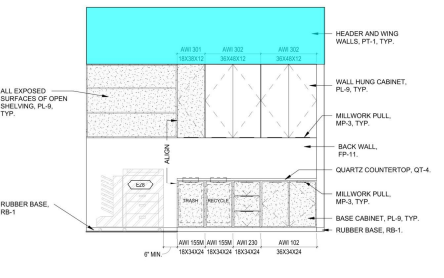


4 LEVEL 1 - POLICE PRECINCT - COPY AREA
3/8" = 1'-0"


PT-1: Paint @ ... 710.9 SQ FT

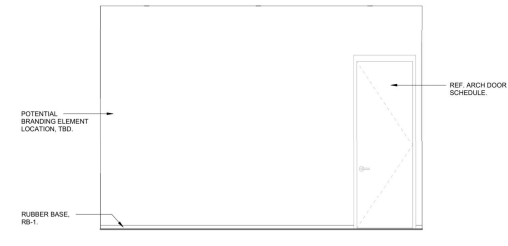


7 LEVEL 1 - POLICE PRECINCT PUBLIC LOBBY - WEST WALL
3/8" = 1'-0"

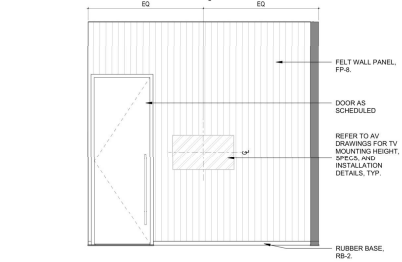


3 LEVEL 1 - POLICE PRECINCT - PUBLIC INTERVIEW - AV WALL
3/8" = 1'-0"

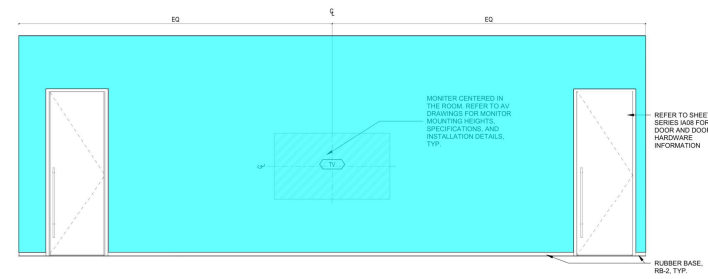

9 LEVEL 1 - ROLL CALL - WALL NORTH
3/8" = 1'-0"

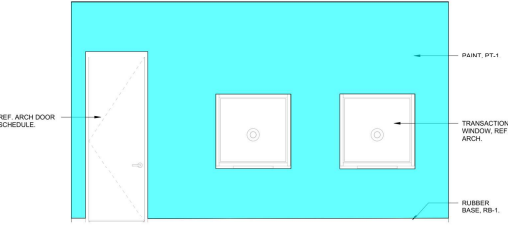

6 LEVEL 1 - POLICE PRECINCT PUBLIC LOBBY - SOUTH WALL
3/8" = 1'-0"

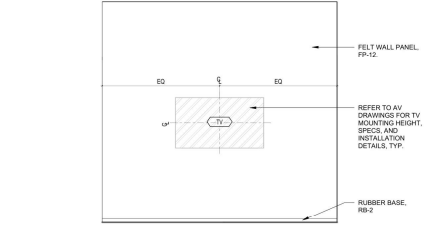

2 LEVEL 1 - POLICE PRECINCT - CONFERENCE ROOM - AV WALL
3/8" = 1'-0"

C-GVS

CORGAN - GOODE VAN SLYKE

ARCHITECT / INTERIORS
1115 PEACHTREE STREET, SUITE 2000
ATLANTA, GA 30309
404.524.1111

STRUCTURAL
1115 PEACHTREE STREET, SUITE 2000
ATLANTA, GA 30309
404.524.1111

CIVIL / TRAFFIC
1115 PEACHTREE STREET, SUITE 2000
ATLANTA, GA 30309
404.524.1111

LANDSCAPE
1115 PEACHTREE STREET, SUITE 2000
ATLANTA, GA 30309
404.524.1111

PARKING CONSULTING
1115 PEACHTREE STREET, SUITE 2000
ATLANTA, GA 30309
404.524.1111

MEP / FF
1115 PEACHTREE STREET, SUITE 2000
ATLANTA, GA 30309
404.524.1111

IT / AV SECURITY
1115 PEACHTREE STREET, SUITE 2000
ATLANTA, GA 30309
404.524.1111

SIGNAGE
1115 PEACHTREE STREET, SUITE 2000
ATLANTA, GA 30309
404.524.1111

LEED / PARKSMART
1115 PEACHTREE STREET, SUITE 2000
ATLANTA, GA 30309
404.524.1111

GEOTECHNICAL SURVEY
1115 PEACHTREE STREET, SUITE 2000
ATLANTA, GA 30309
404.524.1111

CODE / LIFE SAFETY
1115 PEACHTREE STREET, SUITE 2000
ATLANTA, GA 30309
404.524.1111

ELEVATOR
1115 PEACHTREE STREET, SUITE 2000
ATLANTA, GA 30309
404.524.1111

ROOFING / WATERPROOF
1115 PEACHTREE STREET, SUITE 2000
ATLANTA, GA 30309
404.524.1111

ACCESSIBILITY
1115 PEACHTREE STREET, SUITE 2000
ATLANTA, GA 30309
404.524.1111

AVIATION ADMINISTRATION
CENTER - AAC INTERIORS
CONTRACT #: FC-9938-B

HATSFIELD JACKSON ATLANTA
INTERNATIONAL AIRPORT

OWNER
CITY OF ATLANTA DEPARTMENT OF AVIATION
1205 SOUTH LOOP ROAD
COLLEGE PARK, GA 30607

REVISIONS

ISSUES

2023.08.11 SCHEMATIC DESIGN

2024.01.03 DESIGN DEVELOPMENT

2024.01.18 DD PRICING ONLY

2024.06.20 DD FOR PRICING

WEB NUMBER / TASK ORDER NUMBER
F.22.02.005.7 / 23-02-004

SHEET TITLE
INTERIOR ELEVATIONS

SHEET NO.
IA07-01

© 2022 C-GVS

DESCRIPTION	UNIT	QUANTITY	WASTAGE	QUANTITY W/ WASTAGE	UNIT MANHOUR	HOURLY WAGE	LABOR COST	MAT. COST	UNIT COST	SUBTOTAL
PAINTING										
WALL PAINT						\$ 20.58				
PT-1: Paint @ Wall - Manufacturer: Sherwin Williams - Color: SW 7557 High Reflective White - Finish: Flat Finish	SF	132708	10%	145979	0.020	\$ 20.58	\$ 0.41	\$ 0.45	\$ 0.86	\$ 125,776
PT-1: Paint @ Wall - Manufacturer: Sherwin Williams - Color: SW 7557 High Reflective White - Finish: High Gloss Finish	SF	274	10%	302	0.020	\$ 20.58	\$ 0.41	\$ 0.45	\$ 0.86	\$ 260
PT-2: Paint @ Wall - Manufacturer: Benjamin Moore - Finish: Flat Finish	SF	1241	10%	1365	0.020	\$ 20.58	\$ 0.41	\$ 0.45	\$ 0.86	\$ 1,176
PT-3: Paint @ Wall - Manufacturer: Benjamin Moore - Color: Frappe AF-85 - Finish: Flat Finish	SF	222	10%	245	0.020	\$ 20.58	\$ 0.41	\$ 0.45	\$ 0.86	\$ 211
PT-4: Paint @ Wall - Manufacturer: Benjamin Moore - Color: Willow Sauce Criquet CC-542 - Finish: Flat Finish	SF	5909	10%	6500	0.020	\$ 20.58	\$ 0.41	\$ 0.45	\$ 0.86	\$ 5,600
PT-5: Paint @ Wall - Manufacturer: Benjamin Moore - Color: Garden Oasis - Finish: Flat Finish	SF	716	10%	788	0.020	\$ 20.58	\$ 0.41	\$ 0.45	\$ 0.86	\$ 679
PT-6: Paint @ Wall - Manufacturer: Benjamin Moore - Color: Baby Fawn OC 15 - Finish: Flat Finish	SF	2889	10%	3178	0.020	\$ 20.58	\$ 0.41	\$ 0.45	\$ 0.86	\$ 2,738
PT-7: Paint @ Wall - Manufacturer: Benjamin Moore - Color: Great Pains CC-334 - Finish: Flat Finish	SF	67	10%	73	0.020	\$ 20.58	\$ 0.41	\$ 0.45	\$ 0.86	\$ 63
PT-8: Paint @ Wall - Manufacturer: Benjamin Moore - Color: Amazon Moss 2037-10 - Finish: Flat Finish	SF	165	10%	182	0.020	\$ 20.58	\$ 0.41	\$ 0.45	\$ 0.86	\$ 156
WALL BASE PAINT										
Paint @ Wall Base - Color To Match Wall	SF	3794	10%	4173	0.012	\$ 20.58	\$ 0.25	\$ 0.18	\$ 0.43	\$ 1,782
CEILING PAINT										
PT-1: Paint @ Gypsum Ceiling - Manufacturer: Sherwin Williams - Color: SW 7557 High Reflective White	SF	47245	10%	51970	0.022	\$ 20.58	\$ 0.45	\$ 0.45	\$ 0.90	\$ 46,916
PT-5: Paint @ Gypsum Ceiling - Manufacturer: Benjamin Moore - Color: Garden Oasis	SF	257	10%	282	0.022	\$ 20.58	\$ 0.45	\$ 0.45	\$ 0.90	\$ 255
PT-6: Paint @ Gypsum Ceiling - Manufacturer: Benjamin Moore - Color: Baby Fawn OC 15	SF	1321	10%	1453	0.022	\$ 20.58	\$ 0.45	\$ 0.45	\$ 0.90	\$ 1,312
Paint @ Exposed Structurer (Black)	SF	11770	10%	12947	0.013	\$ 20.58	\$ 0.27	\$ 0.22	\$ 0.49	\$ 6,312
DOOR PAINT										
PT-1: Paint @ Wood Door - Manufacturer: Sherwin Williams - Color: SW 7557 High Reflective White	SF	1458	10%	1604	0.089	\$ 20.58	\$ 1.83	\$ 2.60	\$ 4.43	\$ 7,107
PT-3: Paint @ Wood Door - Manufacturer: Benjamin Moore - Color: Frappe AF-85	SF	2268	10%	2495	0.089	\$ 20.58	\$ 1.83	\$ 2.60	\$ 4.43	\$ 11,056



10TH FLOOR: REFLECTED CEILING PLAN
SCALE: 1/8"=1'-0"

KEY NOTES	
THE FOLLOWING KEYNOTES APPLY TO THIS SHEET ONLY:	
1	NOT IN SCOPE OF WORK
2	EXISTING 2" SQUARE RATED PARTITION, INDIRECT PATCH & REPAIR ALL PENETRATIONS, LABEL 7" SQUARE RATED PARTITION ABOVE CEILING LINE
3	EXISTING NON RATED EXIT ACCESS CORRIDOR
4	VALUED GYPSUM CEILING (TOP OF VAULT TO BE 8'-0")
5	VALUED GYPSUM OPENING (TOP OF ARCH TO BE 8'-0") IN FLAT CEILING BEYOND
6	NEW SUSPENDED ACoustICAL CEILING GRID CLOUD WITH ACOUSTIC TRIM REFER TO DETAILS FOR SIZE OF ACOUSTIC
7	ACoustICAL CEILING TO BE 11\"/>
8	TO PROVIDE A INSTALL LINE RETURN SOUND ELBOWS ABOVE CEILING AT ALL EXISTING OR NEW OPENINGS IN TENANT DEMISING PARTITIONS
9	LINE OF CONCRETE BEAMS AT FLOOR SLAB ABOVE
10	SC TO ADD ACoustICAL BATT INSULATION 4 FEET EACH SIDE OF PARTITION
CEILING LEGEND:	
CEILING TYPE/ID A. 12" X 24" - CEILING HEIGHT B. ARMSTRONG ULTRA SUSPENDED ACoustICAL CEILING GRID & ACoustICAL CEILING TILE SYSTEM C. GYPSUM CEILING AND SOFFIT D. EXPOSED TO CEILING, APPLY 1" X 6" ACoustICAL SPRAY UNDERLAYER OF FLAT ONLY, ALL LECTURE, CONCEAL, STRUCTURE, ETC. TO BE PAINT WITH WATERBASE, COLOR BLACK E. SUSPENDED CEILING GRID AND AMERICAN TRU CEILING TILES, 100% MINERAL FIBER 9\"/>	
ALTERNATE FOR CEILING ARMSTRONG CALL ACoustICAL CEILING TILES 20\"/>	
LIGHT FIXTURE COLOR SCHEDULE A. FIXTURES: MATTE WHITE B. FIXTURES: "TID" C. FIXTURES: WHITE D. FIXTURES: MATTE WHITE E. FIXTURES: WHITE F. FIXTURES: WHITE G. FIXTURES: WHITE H. FIXTURES: WHITE I. FIXTURES: WHITE J. FIXTURES: WHITE K. FIXTURES: WHITE L. FIXTURES: WHITE M. FIXTURES: WHITE N. FIXTURES: WHITE O. FIXTURES: WHITE P. FIXTURES: WHITE Q. FIXTURES: WHITE R. FIXTURES: WHITE S. FIXTURES: WHITE T. FIXTURES: WHITE U. FIXTURES: WHITE V. FIXTURES: WHITE W. FIXTURES: WHITE X. FIXTURES: WHITE Y. FIXTURES: WHITE Z. FIXTURES: WHITE	
GENERAL NOTES 1. ARCHITECT & LANDLORD ARE TO BE NOTIFIED IMMEDIATELY BY THE S.C. IF ANY DISCREPANCIES ARE FOUND BETWEEN THE ARCHITECTURAL DRAWINGS & MEP DRAWINGS. S.C. SHALL BE RESPONSIBLE FOR INFORMATION CONTAINED WITHIN THE EXISTING PERMIT SET OF CONSTRUCTION DOCUMENTS 2. ALL DIMENSIONS ARE TAKEN FROM FACE OF MASONRY, FACE OF GYPSUM WALLBOARD OR CENTERLINE OF COLUMN/GRIDS UNLESS OTHERWISE NOTED 3. ALL PARTITIONS ARE TO BE VEDIA UNLESS OTHERWISE NOTED 4. ALL FINAL LOCATIONS OF SYSTEM FURNITURE, SPRINKLER POLES ARE TO BE VERIFIED WITH TENANT FURNITURE VENDOR PRIOR TO INSTALLATION 5. REPAIR OR REPLACE ANY DAMAGED OR MISSING BUILDING STANDARD MECHANICAL PARTS ON ALL EXTERIOR (WIND) SYSTEMS 6. SPRINKLER HEAD LOCATIONS ARE SHOWN FOR REFERENCE ONLY. S.C. TO PROVIDE VENDOR ENGINEERED FIRE SPRINKLER DRAWING UNDER SEPARATE CONTRACT 7. PROVIDE WATER DETECTOR OR BUILT OFF DEVICE AT NEW & EXISTING GRIDS, DEVICE SHALL BE MANUFACTURED BY HETEL, MODEL LPW60-6220. CONTRACTOR SHALL RETAIL ASSOCIATED COMMUNICATION CABLES & TERMINALS ABOVE CEILING, TIE IN TO BUILDING ENERGY MANAGEMENT SYSTEM SHALL BE THE RESPONSIBILITY OF THE BUILDING OWNER 8. ALL "TID" FIXTURES IN TYPE "TID" CEILING TO HAVE BLACK FLANGES. ALL OTHER AREA TO HAVE WHITE FLANGES 9. ALL OFF CEILING TO BE PT-1 PLAT PABIN UNLESS OTHERWISE NOTED. REFER TO FINISH SCHEDULES 10. SPECIFY PENDANT LIGHTS TO HAVE DAMAGED 11. ALL LIGHTS, SPRINKLER HEADS AND DEVICES ARE TO BE CENTERED IN THE ACT	
ILLUMINATIONS LIGHTING Lighting: ceiling, wall, floor, table, ambient, table, landscape, interior, exterior, color, video, audio Elaine Elser C/O: Pendergast & Associates, Inc. #3 Atlanta, Georgia 30305 www.ElaineElser.com 404-879-1054 COOPER LIGHTING / NEORAY Taylor Lynn TaylorLynn@cooperlighting.com 770-316-6174	

Ait
ARCHITECTURE
1907 E. 7TH AVENUE
TAMPA, FL 33604
PHONE: 813-247-3332
COPYRIGHT
AI ARCHITECTURE, INC. 2024
www.aia101.com

SIGNATURES OF APPROVAL

ANY SIGNATURE, STAMP OR SEAL OF ANY PROFESSIONAL OR FIRM ON THIS DOCUMENT IS THE PROPERTY OF THE PROFESSIONAL OR FIRM AND IS NOT TO BE REPRODUCED OR USED IN ANY MANNER WITHOUT THE WRITTEN PERMISSION OF THE PROFESSIONAL OR FIRM. ANY REPRODUCTION OR USE IN ANY MANNER WITHOUT THE WRITTEN PERMISSION OF THE PROFESSIONAL OR FIRM IS A VIOLATION OF THE PROFESSIONAL OR FIRM'S POLICY AND MAY BE SUBJECT TO LEGAL ACTION.

Insight Global - 10th Floor
Build-Out @ Midtown East
3600 Midtown Dr.
Tampa, Florida 33607


CONSTRUCTION DOCUMENTS	
Project Number:	24118
Scale:	1/8"=1'-0"
Drawn By:	Michael J. Hester, AIA, LEED AP
Staff:	
Architect:	James T. Hester, AIA, LEED AP




Reflected Ceiling Plan	
Drawing Date:	05.17.2024
Revisions:	
A	4

Gypsum Ceiling Paint	2225.3 SQ FT
4" W Soffit	622.6 FT
1' W Soffit	197.0 FT
Exposed Ceiling Paint	3663.5 SQ FT
PT-6	40.0 SQ FT
PT-8	115.3 SQ FT


KEY NOTES	
THE FOLLOWING NOTES APPLY TO THIS SHEET ONLY:	
1	NOT IN SCOPE OF WORK.
2	EXISTING 4 HOUR FIRE RATED PARTITION, PARTITION & REPAIR ALL PENETRATIONS LABEL 1 HOUR RATED PARTITION ABOVE CEILING LINE.
3	EXISTING NON RATED COMMON CORRIDOR WALLS. REFER TO SHELL DRAWINGS.
4	S.C. TO EXTEND/REPAIR COMMON CORRIDOR FINISHES IN AREAS AFFECTED BY DEMOLITION & NEW CONSTRUCTION AS NECESSARY. COORDINATE ALL FINISH SPECIFICATIONS WITH BUILDING MANAGEMENT.
5	START CARPET PATTERN AT CENTERLINE OF DOOR FRAME.
6	CARPET TILES/PLANKS ARE A TILE PRODUCT. NON-ADHESIVE METAL TILE/PLANKS MUST BE INSTALLED BY VETED TRADES PERSONNEL ONLY. MANUFACTURER'S GUIDE DOWN AT FINISHES/DETAIL ONLY.
7	ALIGN TILE TRANSITION WITH SKOTTY ABOVE.
ALTERNATES	
A.	PROVIDE ALTERNATE LINE ITEM COST FOR PROVIDING & INSTALLING ALTERNATE FLOOR FINISH FOR LVT-TILE B.U. OF FT.3 & FT.5. REFER TO FINISH LIST.
B.	PROVIDE ALTERNATE LINE ITEM COST FOR PROVIDING & INSTALLING ALTERNATE FLOOR FINISH FOR LVT-2 IN LVL OF FT.4. REFER TO FINISH LIST.
C.	PROVIDE ALTERNATE LINE ITEM COST FOR PROVIDING & INSTALLING ALTERNATE FLOOR FINISH FOR FT.1 & FT.1 IN LVL OF FT.3. REFER TO FINISH LIST.
GENERAL NOTES	
ARCHITECT & LANDLORD ARE TO BE NOTIFIED IMMEDIATELY BY THE S.C. IF ANY DISCREPANCIES ARE FOUND BETWEEN THE ARCHITECTURAL DRAWINGS & SHEET OVERLAYS. S.C. SHALL BE RESPONSIBLE FOR INFORMATION CONTAINED WITHIN THE EXISTING FINISH LIST OF CONTRACT DOCUMENTS. S.C. TO PATCH WALLS TO LINE NEW APPEARANCE IN LOCATIONS ADJACENT TO DEMOLITION. REMOVE ALL EXISTING FLOOR WALL & BASE FINISHES THROUGHOUT U.O.N. ALL SCOPE OF WORK AREAS ARE TO RECEIVE NEW FINISHES THROUGHOUT U.O.N. REFER TO FINISH PLAN & FINISH LIST.	

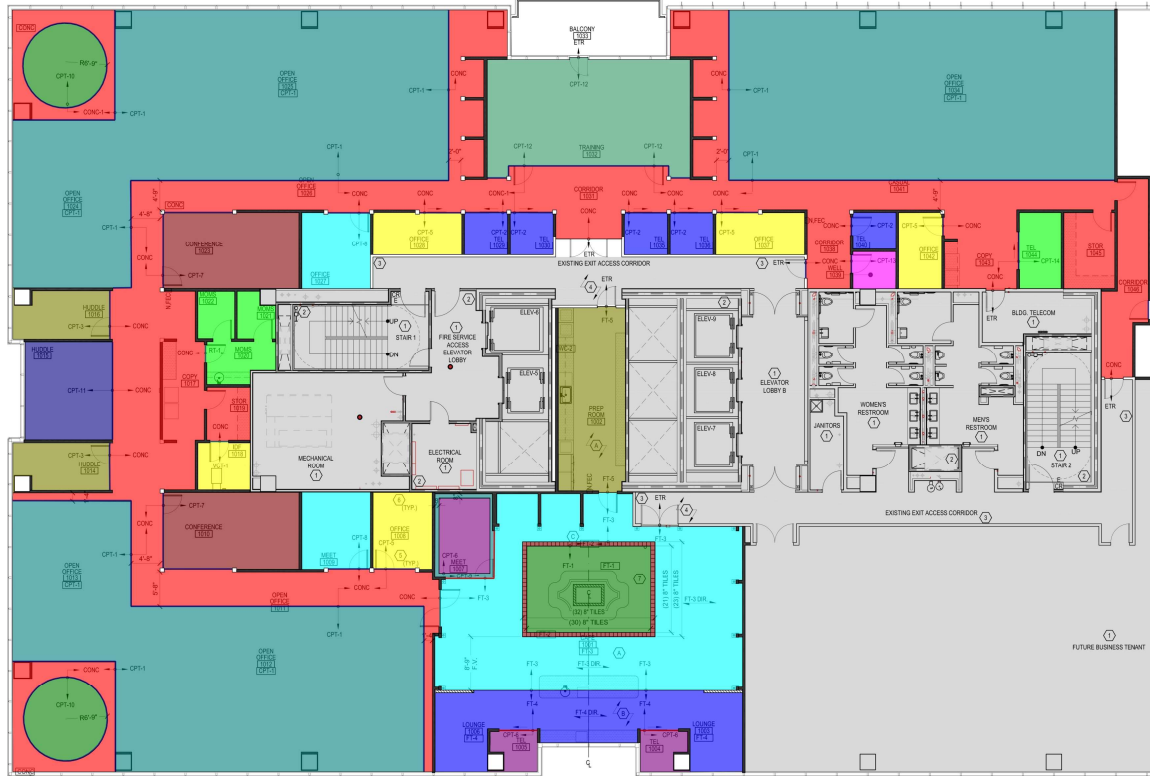


1 10TH FLOOR: FINISH PLAN (FLOORING)
SCALE: 1/8"=1'-0"

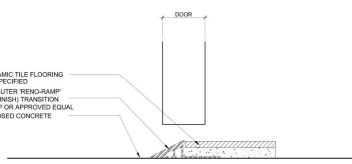

2 THRESHOLD - TILE & EXPOSED CONCRETE
SCALE: 3/8"=1'-0"

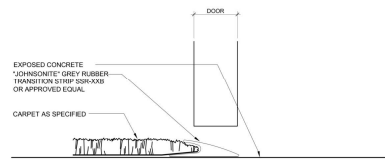


3 THRESHOLD - CARPET & EXPOSED CONCRETE @ DOOR
SCALE: 3/8"=1'-0"

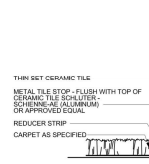

4 THRESHOLD - CARP
SCALE: 3/8"=1'-0"

Tag CPT-1	5476.1 SQ FT
Tag CPT-12	573.3 SQ FT
Tag CPT-14	83.3 SQ FT
Tag CPT-5	396.9 SQ FT
Tag CPT-2	231.0 SQ FT
Tag CPT-13	41.7 SQ FT
Tag CPT-8	270.3 SQ FT
Tag CPT-7	533.8 SQ FT
Tag CPT-10	285.4 SQ FT
Tag CPT-3	228.0 SQ FT
Tag CPT-11	221.5 SQ FT
Tag CPT-6	185.0 SQ FT
Tag CPT-9	29.0 SQ FT
Tag CONC	3068.3 SQ FT
Tag RT-1	156.5 SQ FT
Tag VCT-1	64.7 SQ FT
Tag FT-4	453.2 SQ FT
Tag FT-3	1001.2 SQ FT
Tag FT-2	50.1 SQ FT
Tag FT-1	278.2 SQ FT
Tag FT-5	318.2 SQ FT
Grey Rubber Transition Strip	645.2 FT
Schluter 'RENO-RAMP' ...	11.9 FT
Metal Tile Step - Flush ...	27.8 FT

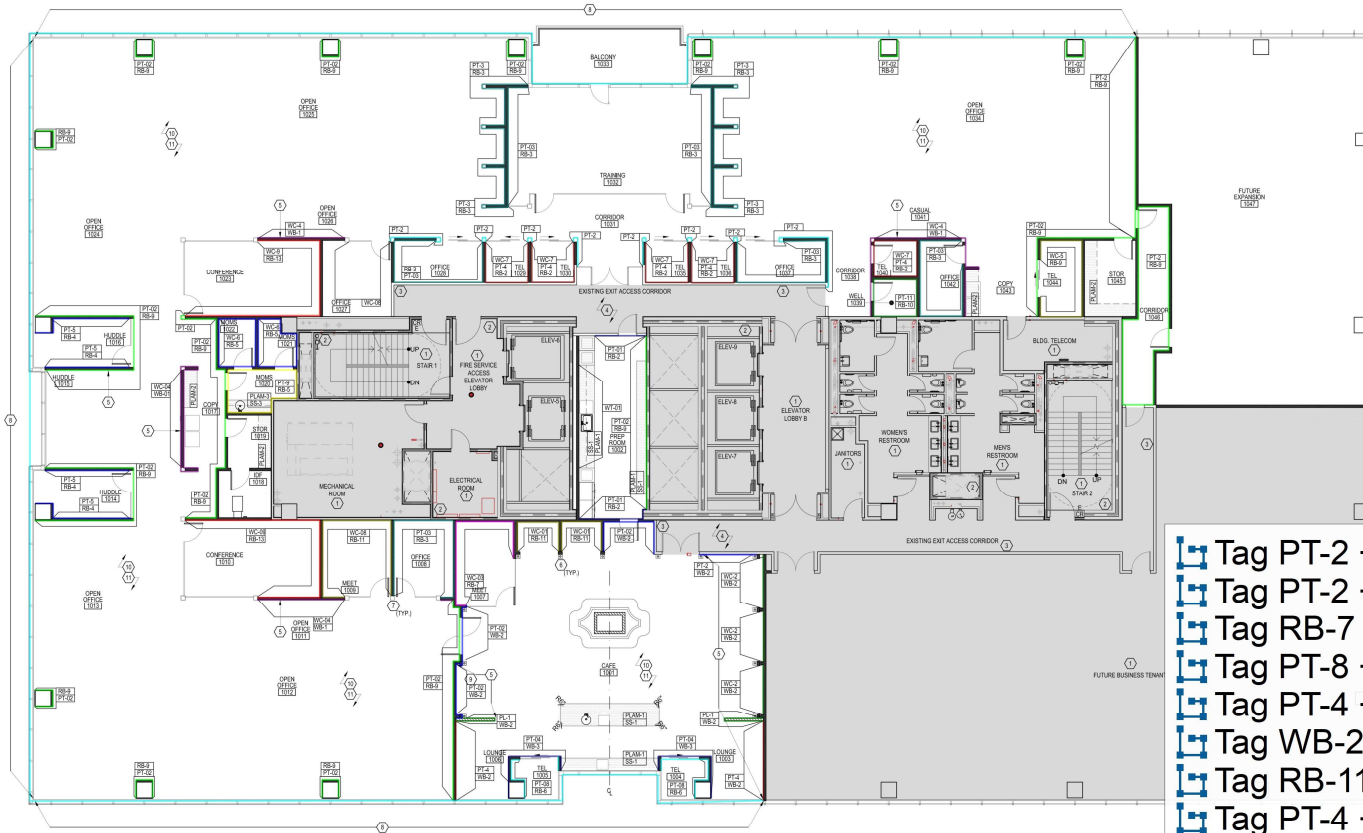

- ### KEY NOTES
- THE FOLLOWING NOTES APPLY TO THIS SHEET ONLY.
 - NOT IN SCOPE OF WORK.
 - EXISTING 1 HOUR FIRE RATED PARTITION, INSPECT, PATCH & REPAIR ALL PENETRATIONS LABEL 1 HOUR RATED PARTITION ABOVE CEILING LINE.
 - EXISTING NON RATED COMMON CORRIDOR WALLS REFER TO SHELL DRAWINGS.
 - S.C. TO EXTEND PATCH COMMON CORRIDOR FINISHES IN AREAS AFFECTED BY DEMOLITION & NEW CONSTRUCTION AS NECESSARY. COORDINATE ALL FINISH SPECIFICATIONS WITH BUILDING MANAGEMENT.
 - NO HVAC, POWER, DATA OR FIRE ALARM DEVICES ON THIS WALL, EXCEPT THOSE NOTED ON THIS DRAWING.
 - IF PREPARED WITH FINISHES AND CO-ORDINATE WITH 1/2" THICKNESS FINISHES AND PORTION TO BE PAINT ACCORDING TO S&B.
 - ALL PREPARED FINISHES CLASS COLUMN TO BE PAINTED PT-1.2 REFER TO S&B.
 - ALL EXISTING WINDOW WALLS ABOVE WINDOW TO BE PAINTED PT-1.2 AT OPEN OFFICE WHEREVER THERE IS EXPOSED CEILING.
 - S.C. TO PROVIDE LEVEL 5 FINISH TO THIS PARTITION.
 - ALL VERTICAL SURFACES OF SOFFITS TO BE PAINTED PT-1.1 UNLESS REFER TO REFLECTED CEILING PLAN FOR HORIZONTAL FINISH OF SOFFITS.
 - ALL PARTITION TO BE PAINTED PT-1.1 UNLESS.
- ### GENERAL NOTES
- ARCHITECT & LANDLORD ARE TO BE NOTIFIED IMMEDIATELY BY THE S.C. IF ANY DISCREPANCIES ARE FOUND BETWEEN THE ARCHITECTURAL DRAWINGS & THE FINISHES. S.C. SHALL BE RESPONSIBLE FOR INFORMATION CONTAINED WITHIN THE ENTIRE PROJECT SET OF CONSTRUCTION DOCUMENTS. S.C. SHALL BE RESPONSIBLE FOR LOCATIONS ADJACENT TO DEMOLITION. REMOVE ALL EXISTING FLOOR, WALL, & BASE FINISHES THROUGHOUT U.O.N. ALL SCOPE OF WORK AREAS TO RECEIVE NEW FINISHES THROUGHOUT U.O.N. REFER TO FINISH PLAN & FINISH LIST.

Tag PT-2 + RB-9	412.0 FT
Tag PT-2 + WB-2	49.8 FT
Tag RB-7	30.2 FT
Tag PT-8 + RB-6	29.6 FT
Tag PT-4 + WB-2	25.3 FT
Tag WB-2	50.0 FT
Tag RB-11	70.7 FT
Tag PT-4 + WB-3	34.7 FT
Tag WB-1	119.0 FT
Tag PT-3 + RB-3	292.4 FT
Tag RB-13	87.9 FT
Tag PT-5 + RB-4	62.4 FT
Tag PT-9 + RB-5	35.9 FT
Tag RB-5	54.4 FT
Tag PT-2	47.5 FT
Tag PT-4 + RB-2 (2'-6"H...	105.8 FT
Tag PT-11 + RB-10	25.6 FT
Tag RB-9	32.1 FT
Tag PT-1 + RB-2	20.7 FT
Key Note 8	444.5 FT

1 10TH FLOOR: FINISH PLAN (WALLS)
SCALE: 1/8"=1'-0"

WALL FINISH	DEVICE FINISH
PT-1 Sherwin Williams Moderne White	WHITE DEVICES AND COVER PLATES
PT-2 Sherwin Williams Black Fox	BLACK DEVICES AND COVER PLATES
PT-3 Benjamin Moore Mapboard Black	BLACK DEVICES AND COVER PLATES
PT-4 Sherwin Williams Natural Choice	WHITE DEVICES AND COVER PLATES
PT-5 Sherwin Williams Sea Serpent	BLACK DEVICES AND COVER PLATES
PT-6 Benjamin Moore Tea	WHITE DEVICES AND COVER PLATES
PT-7 Sherwin Williams Status Bronze	N/A
PT-8 Sherwin Williams Artichoke	WHITE DEVICES AND COVER PLATES
PT-9 Sherwin Williams Sanderling	WHITE DEVICES AND COVER PLATES
PT-10 Sherwin Williams Hopsack	WHITE DEVICES AND COVER PLATES
PT-11 Sherwin Williams Illusive Green	WHITE DEVICES AND COVER PLATES
WC-01 Arte Le Raphaela Tisse black/natural	BLACK DEVICES AND COVER PLATES
WC-02 Wolf Gordon Alhambra Radiance	WHITE DEVICES AND COVER PLATES
WC-03 Wolf Gordon Samoa Palm	WHITE DEVICES AND COVER PLATES
WC-04 Koroseal Arbor Oak Whit Knty Plk	BLACK DEVICES AND COVER PLATES
WC-05 Arte Line Aspero	BLACK DEVICES AND COVER PLATES
WC-06 Koroseal Esplanade Mocha	BLACK DEVICES AND COVER PLATES
WC-07 Wolf Gordon Lawick Abalone	WHITE DEVICES AND COVER PLATES
WC-08 Arte Cameo Twine Warm Steel	BLACK DEVICES AND COVER PLATES
WC-09 Momentum Fracture Charcoal	BLACK DEVICES AND COVER PLATES

SIGNATURES OF APPROVAL

ANY SIGNATURE, SEAL OR STAMP OF THE ARCHITECT OR ENGINEER SHALL BE VALID ONLY IF IT IS ACCOMPANIED BY THE SIGNATURE OF THE ARCHITECT OR ENGINEER WHO IS REGISTERED IN THE STATE OF FLORIDA AND WHO IS THE DESIGN PROFESSIONAL RESPONSIBLE FOR THE DESIGN OF THE PROJECT.

**Insight Global - 10th Floor
Build-Out @ Midtown East**
3600 Midtown Dr.
Tampa, Florida 33607

CONSTRUCTION DOCUMENTS	24118	VARES
Project Number:	24118	VARES
Scale:	As Shown	As Shown
Sheet:	10th Floor	10th Floor
Architect:	Insight Global	Insight Global



Finish Plan Walls
Drawing Date: 05-17-2024
Revisions:
A 7

DESCRIPTION	UNIT	QUANTITY	WASTE	QUANTITY W/ WASTE	UNIT MANHOUR	HOURLY WAGE	LABOR COST	MAT. COST	UNIT COST	SUBTOTAL
PAINTING										
WALL PAINT										\$ 61,683
Tag PT-1 Material: Paint Mfr.: Sherwin Williams Color: SW 6168, Moderne White	SF	207	10%	227	0.015	\$ 24.37	\$ 0.37	\$ 0.35	\$ 0.72	\$ 163
Tag PT-2 Material: Paint Mfr.: Sherwin Williams Color: SW 7020, Black Fox	SF	5980	10%	6578	0.015	\$ 24.37	\$ 0.37	\$ 0.35	\$ 0.72	\$ 4,707
Tag PT-3 Material: Paint Mfr.: Sherwin Williams Color: CW-680, Mopboard Black	SF	2924	10%	3216	0.015	\$ 24.37	\$ 0.37	\$ 0.35	\$ 0.72	\$ 2,301
Tag PT-4 Material: Paint Mfr.: Sherwin Williams Color: SW 7011, Natural Choice	SF	865	10%	952	0.015	\$ 24.37	\$ 0.37	\$ 0.35	\$ 0.72	\$ 681
Tag PT-5 Material: Paint Mfr.: Sherwin Williams Color: SW 7615, Sea Serpent	SF	624	10%	687	0.015	\$ 24.37	\$ 0.37	\$ 0.35	\$ 0.72	\$ 491
Tag PT-8 Material: Paint Mfr.: Sherwin Williams Color: SW 6179, Artichoke	SF	297	10%	326	0.015	\$ 24.37	\$ 0.37	\$ 0.35	\$ 0.72	\$ 233
Tag PT-9 Material: Paint Mfr.: Sherwin Williams Color: SW 7513, Sanderling	SF	359	10%	395	0.015	\$ 24.37	\$ 0.37	\$ 0.35	\$ 0.72	\$ 282
Tag PT-11 Material: Paint Mfr.: Sherwin Williams Color: SW 9164, Illusive Green	SF	256	10%	282	0.015	\$ 24.37	\$ 0.37	\$ 0.35	\$ 0.72	\$ 201
CEILING PAINT										
PT-1 Material: Paint Mfr.: Sherwin Williams Color: SW 6168, Moderne White	SF	1564	10%	1721	0.022	\$ 24.37	\$ 0.54	\$ 0.35	\$ 0.89	\$ 1,525
PT-3 Material: Paint Mfr.: Sherwin Williams Color: CW-680, Mopboard Black	SF	661	10%	727	0.022	\$ 24.37	\$ 0.54	\$ 0.35	\$ 0.89	\$ 644
PT-6 Material: Paint Mfr.: Benjamin Moore Color: 2091-10, Tea	SF	40	10%	44	0.022	\$ 24.37	\$ 0.54	\$ 0.35	\$ 0.89	\$ 39
PT-8 Material: Paint Mfr.: Sherwin Williams Color: SW 6179, Artichoke	SF	115	10%	127	0.022	\$ 24.37	\$ 0.54	\$ 0.35	\$ 0.89	\$ 112
Paint @ Exposed Ceiling Paint: Non-Bridging, Black Color 1" K-13 Acoustical Spray	SF	3664	10%	4030	0.022	\$ 24.37	\$ 0.54	\$ 0.35	\$ 0.89	\$ 3,571
SOFFIT PAINT										
Tag PT-1 Material: Paint Mfr.: Sherwin Williams Color: SW 6168, Moderne White	SF	315	10%	347	0.100	\$ 24.37	\$ 2.44	\$ 0.35	\$ 2.79	\$ 967

[illegible]